

K'3T
National Bank & Trust

National Bank & Trust - Bastrop

264 FM 969 BLDG. 3
BASTROP, TX 78602

Project Number : 8989

	DATE
ISSUED FOR CLIENT APPROVAL	08.17.2026
ISSUED FOR BIDDING	09.11.2026
ISSUED FOR PERMIT	09.11.2026
ISSUED FOR CONSTRUCTION	

REVISIONS

MARK	DESCRIPTION	DATE
B	ADDENDUM B	09.25.26

The information, ideas, designs, details, layouts, techniques, features, arrangements, plans, sequences, dimensions, allowances, tolerances, conceptions, specifications, intentions, technology or embodiments, as illustrated, arranged, displayed or described, are hereby acknowledged as confidential, and shall otherwise reduce to tangible form herein, either expressly, inherently or by use. It is the confidential and proprietary information of SLL Design, Inc. and shall be used only for the purposes of the project of SLL Design, Inc. identified on the drawing, or block or from which this drawing has been prepared by SLL Design, Inc. Any other reproduction, disclosure or use of any portion of the confidential and proprietary information of SLL Design, Inc. shall be a violation of the confidentiality of the project of SLL Design, Inc. and from SLL Design, Inc. for a specific project or contract. Any copying, duplicating, reproducing, utilization, alteration, modification, revision or change to this drawing, is expressly prohibited unless done with the prior written consent or approval of SLL Design, Inc. This drawing is loaned by SLL Design, Inc. for the limited purpose of approval. This drawing is loaned by SLL Design, Inc., for the limited purpose of complying with a specific Contract. The drawing remains the property of SLL Design, Inc. and shall be returned to SLL Design, Inc. upon completion of the contract, unless specifically authorized by Contract, under which it was loaned.

PRINT DATE: 9/25/2026 4:56:53 PM



09/25/26

DRAWING TITLE

FLOOR PLAN-ANNOTATION

DRAWN BY

SHEET NO.


CHECKED BY _____

CA

APPROVED E

BY TF

A-1.10

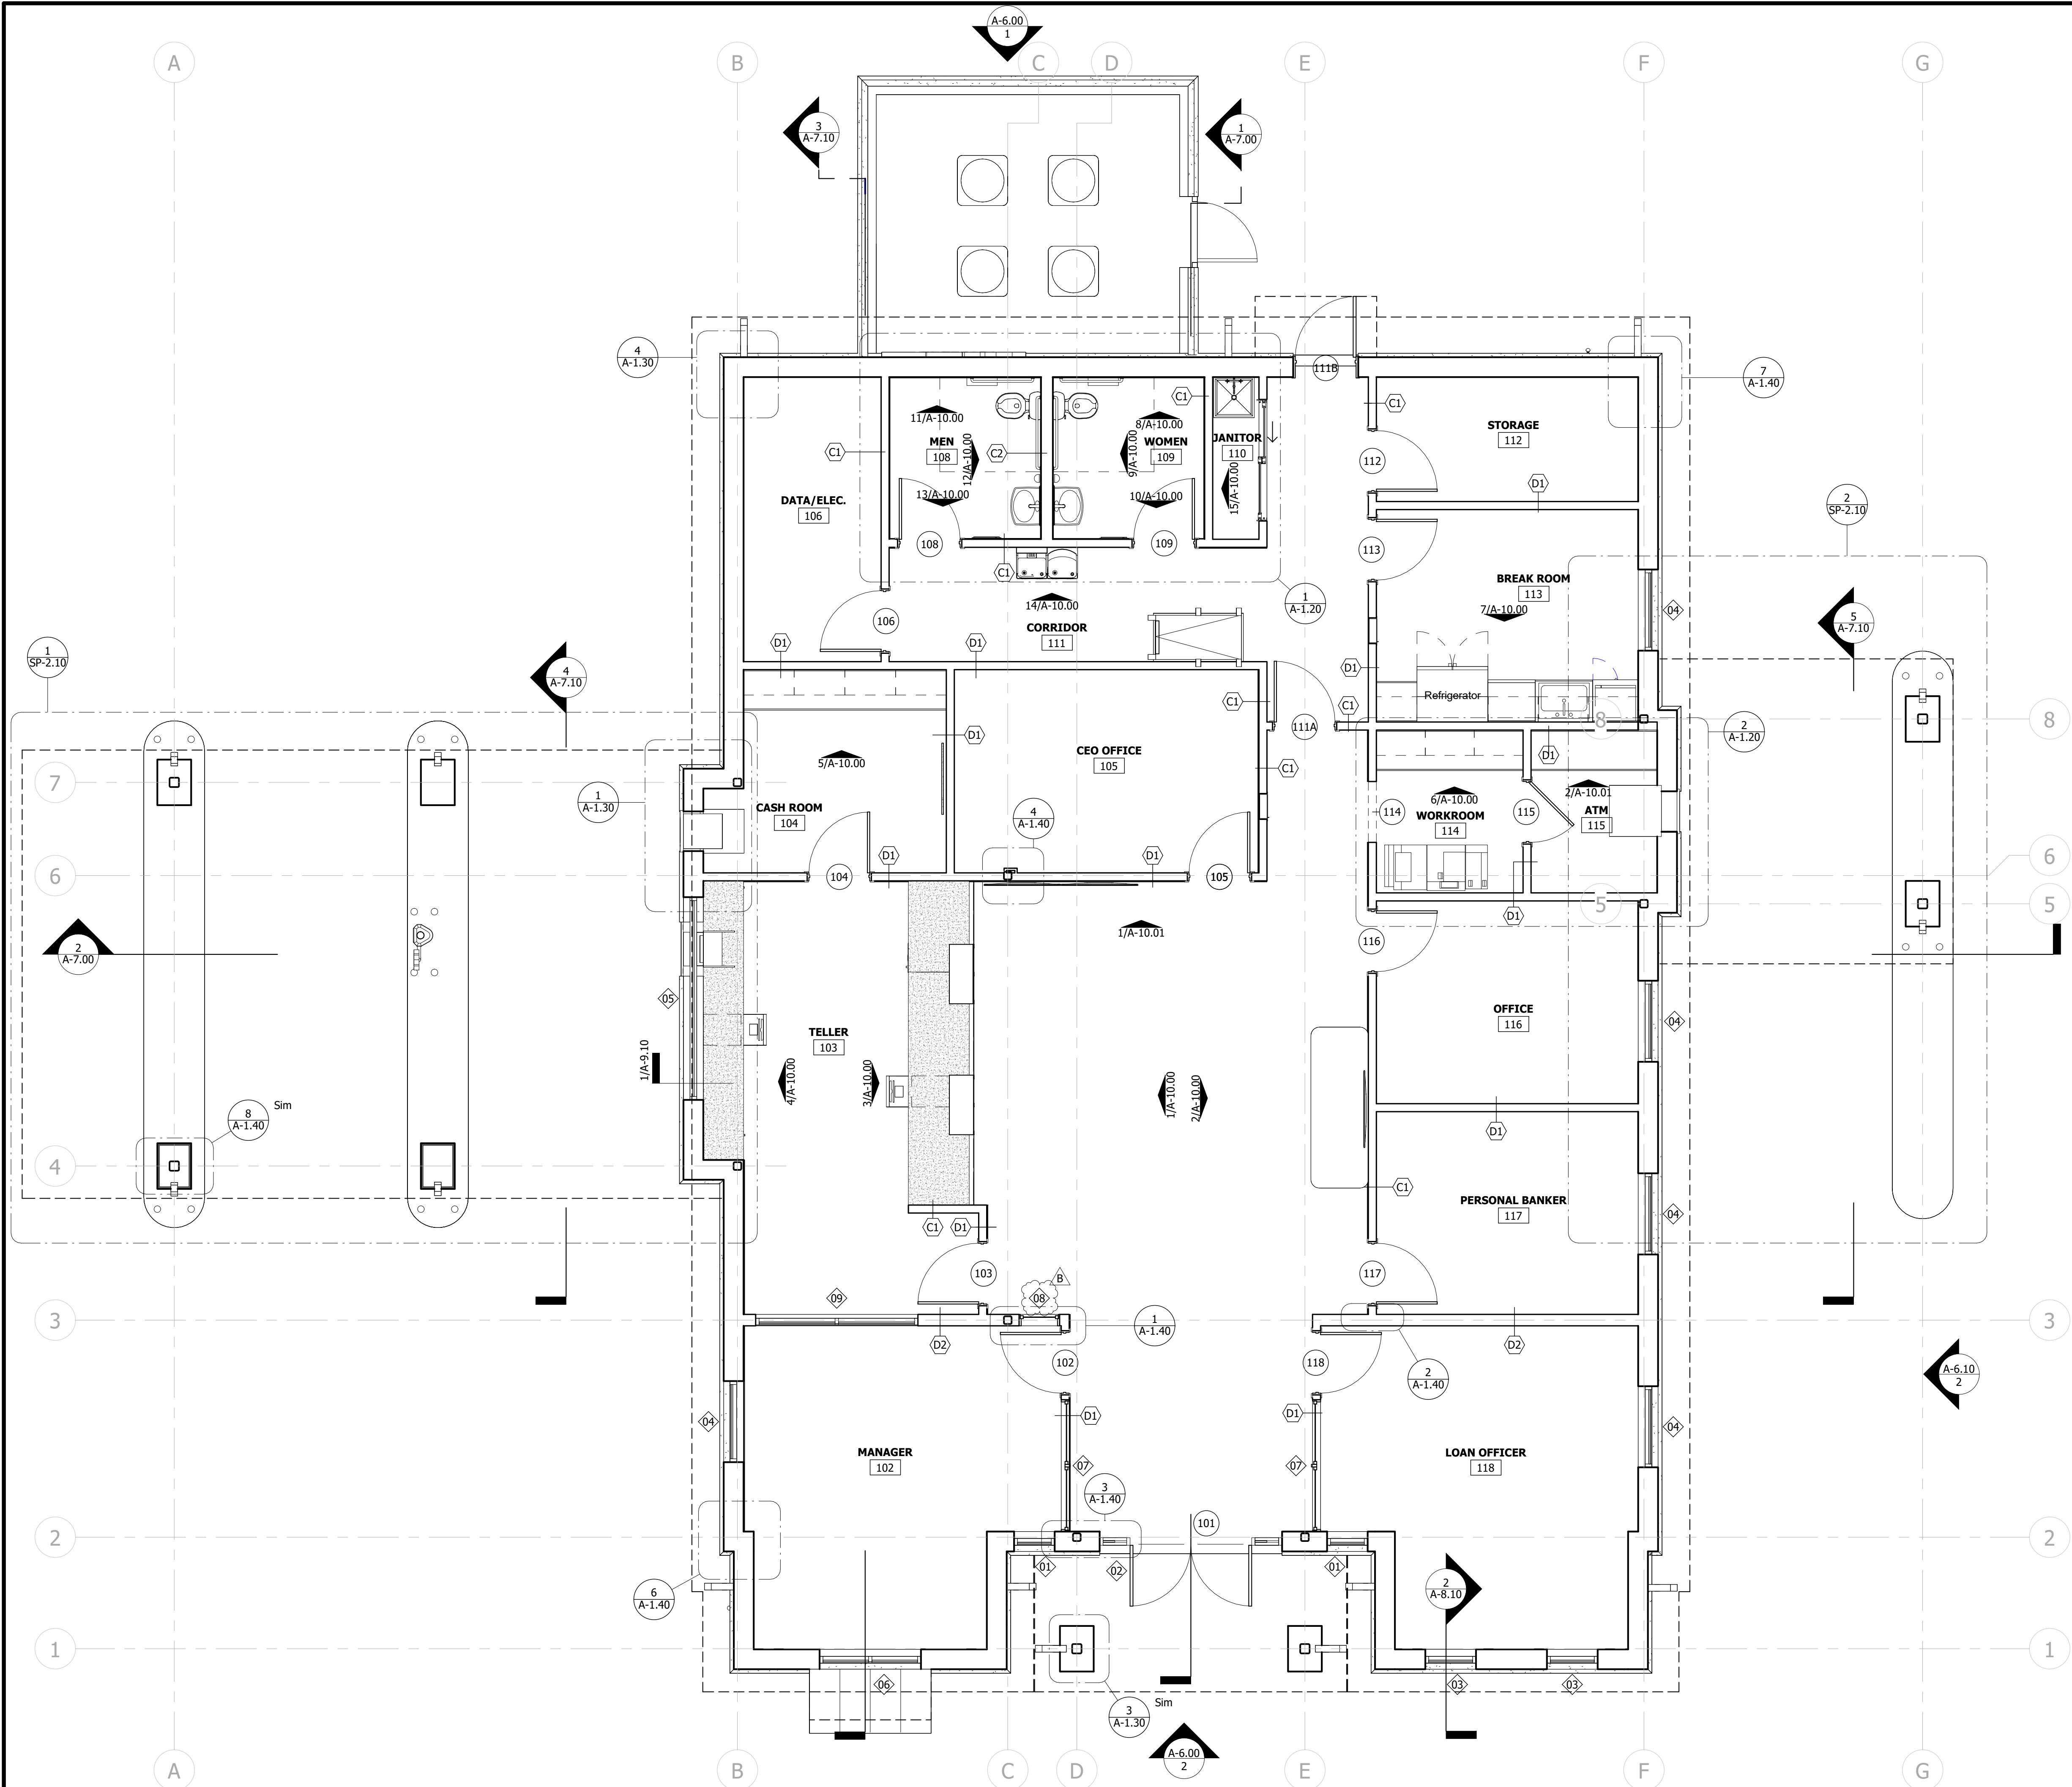

TRUE NORTH PLAN NORTH

1 ANNOTATED PLAN
1/4" = 1'-0"