


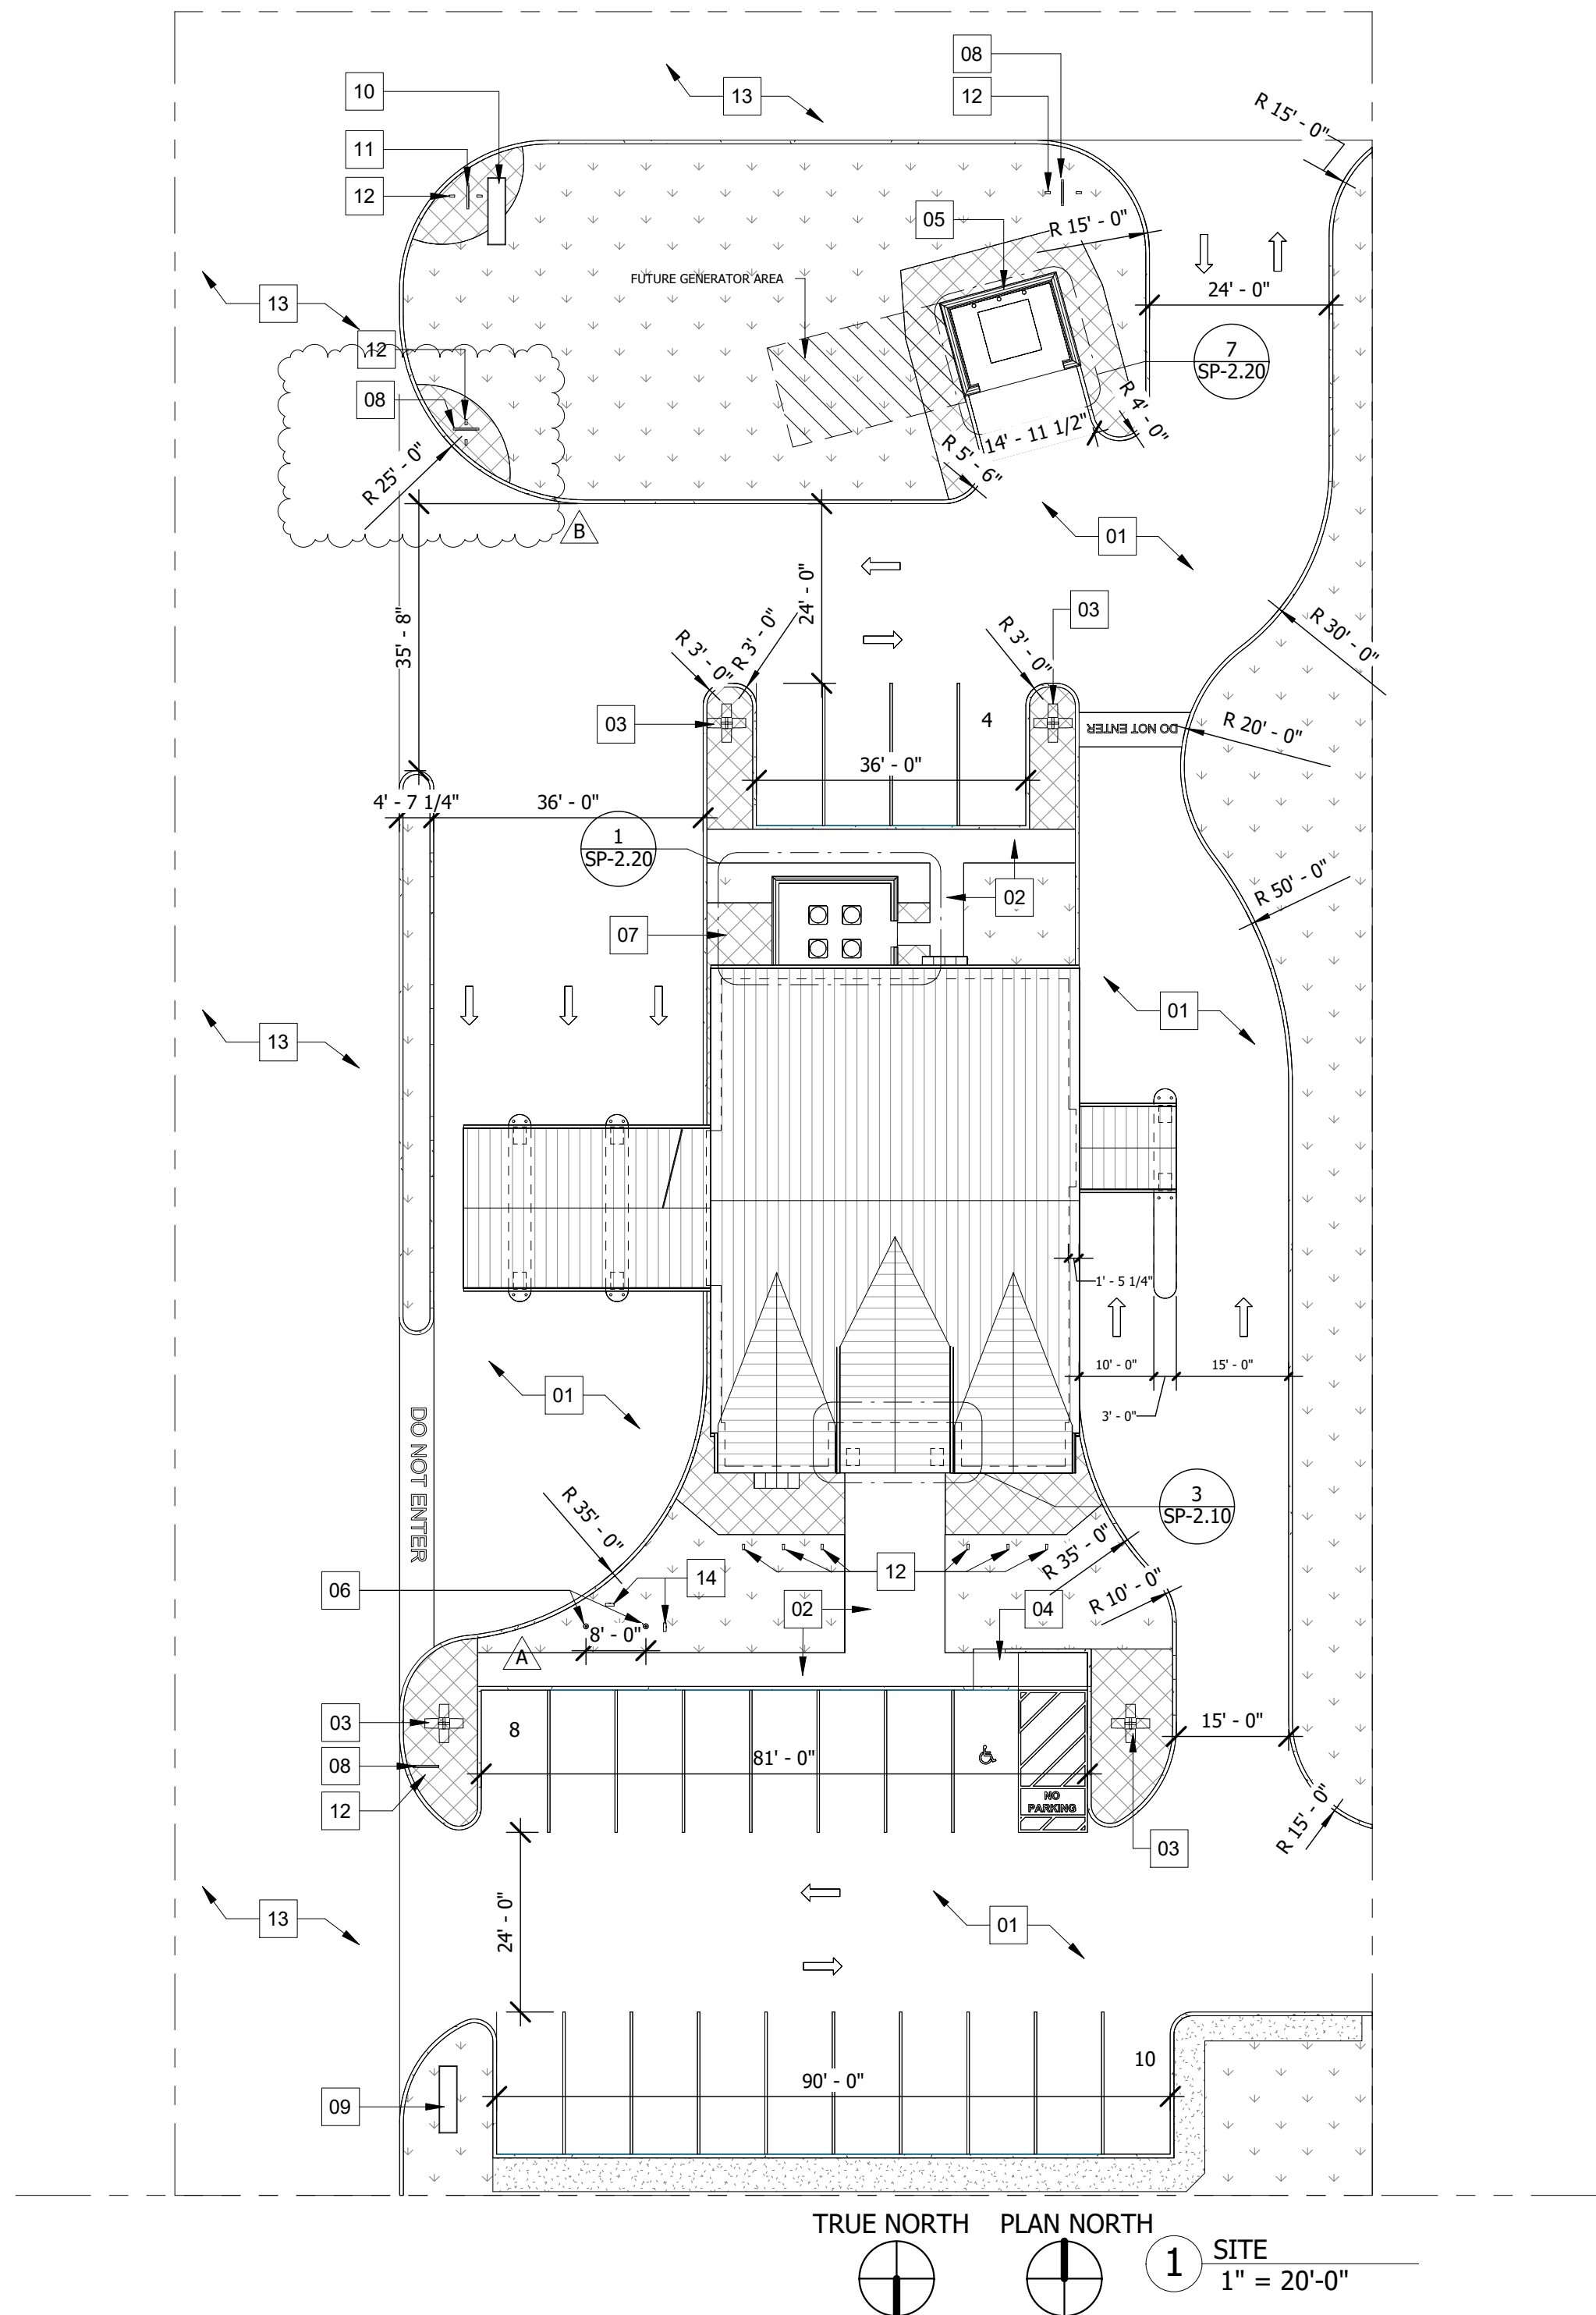

GENERAL NOTES

1. ALL MECHANICAL EQUIPMENT TO SCREENED FROM VIEW PER ZONING ORDINANCE.
2. ALL LIGHTING TO COMPLY WITH LIGHTING ORDINANCE. CITY LIGHT-POLLUTION RESTRICTIONS REQUIRE EXTERIOR LIGHTING TO BE 3000K.
3. DEVELOPMENT TO COMPLY WITH ZONING ORDINANCE.
4. ALL PAINTED PARKING STRIPING SHALL BE 4" WHITE.
5. SOIL POISON FOR WEEDS UNDER BUILDING PAD.
6. NEW SIDEWALKS ALONG xxx.
7. "FIRE LANES" SHALL BE MARKED WITH A RED PAINTED LINE AT LEAST FIVE (5) INCHES WIDE AROUND THE PERIMETER THEREOF WITH THE WORDS "FIRE LANE" AND "NO PARKING" IN WHITE LETTERS AT LEAST FOUR (4) INCHES HIGH PAINTED ON THE SURFACE. THE WORDS "FIRE LANE NO PARKING"

SITE KEYED NOTES

NOTE NUMBER	NOTE TEXT
01	CONCRETE PAVING RE: CIVIL DWGS.
02	NEW CONCRETE SIDEWALK RE: CVIIL DWGS.
03	PROPOSED POLE LIGHT FIXTURE RE: ELECTRICAL DWGS.
04	ADA RAMP RE: CIVIL DWGS.
05	NEW DUMPSTER ENCLOSURE RE:SP-2.10
06	FLAGPOLES (2)- WINDSTORM RATED PER LOCAL BUILDING CODE
07	NEW MECHANICAL ENCLOSURE RE:SP-2.10
08	DIRECTIONAL SIGN RE:A-14.10 / A-14.11
09	MONUMENT SIGN RE:A-14.10
10	OPTION - MONUMENT SIGN RE:A-14.10
11	OPTION DIRECTIONAL SIGN RE:A-14.10 / A-14.11
12	DIRECTIONAL SIGN GROUND LIGHTING ON BOTH SIDES
13	EXISTING CONCRETE PAVING
14	FLAGPOLES (2) GROUND LIGHTING



ARCHITECTURE | DESIGN | CONSTRUCTION

15810 PARK TEN PLACE, SUITE 300
HOUSTON, TEXAS 77084
713-465-4650
www.sligroup.com

© COPYRIGHT



National Bank & Trust

National Bank & Trust - Bastrop

264 FM 969 BLDG. 3
BASTROP, TX 78602

Project Number : 8989


	DATE
ISSUED FOR CLIENT APPROVAL	08.17.2026
ISSUED FOR BIDDING	09.11.2026
ISSUED FOR PERMIT	09.11.2026
ISSUED FOR CONSTRUCTION	

REVISIONS

MARK	DESCRIPTION	DATE
A	ADDENDUM A	09.18.26
B	ADDENDUM B	09.25.26

The information, ideas, designs, details, layouts, techniques, features, arrangements, plans, sequences, dimensions, allowances, tolerances, conceptions, specifications, intentions, technology or embodiments, as illustrated, arranged, displayed, described, defined, explained, exemplified, or otherwise shown, are hereby reserved to and the right to make, use, sell, or otherwise dispose of the same is hereby reserved to tangible form hereon, either expressly, inherently or by implication, are the confidential and proprietary information of SLS Design, Inc., and shall be used only for the purpose of the specific project for which they were created. No part of this drawing, or any part of the information or technology embodied therein, shall be copied, reproduced, or otherwise disclosed in any form, or be used in any way, without the prior written consent of SLS Design, Inc. Any other reproduction, disclosure or use of any portion of the confidential and proprietary information of SLS Design, Inc., shall be a breach of the confidentiality and/or non-disclosure agreement entered into with SLS Design, Inc. for a specific project or contract. Any copying, duplicating, reproducing, utilization, alteration, modification, revision or change to this drawing, is expressly prohibited unless done with the prior written consent or approval of SLS Design, Inc. This drawing is the property of SLS Design, Inc. and requires SLS Design approval. This drawing is loaned by SLS Design, Inc., for the limited purpose of complying with a specific Contract. The drawing remains the property of SLS Design, Inc. and shall be returned to SLS Design, Inc. upon completion of the contract, unless specifically authorized by Contract, under which it was loaned.

PRINT DATE: 9/25/2026 4:43:40 PM

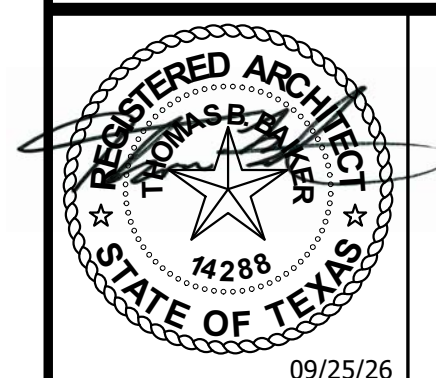

09/25/26

DRAWING TITLE

SITE PLAN

DRAWN BY

100

CHECKED

SHEET NO.

CD

SP-1.10