

1. NOTIFY ARCHITECT OF ANY DISCREPANCIES AND/OR OMISSIONS.
2. REMODEL PROJECTS REQUIRE FIELD VERIFICATION BY SUBCONTRACTOR
3. SAMPLE SHALL BE SUBMITTED TO ARCHITECT FOR APPROVAL

- 2 ea. Top Pivot - (by s.f. mfr.)
- 2 ea. Intermediate Pivot - (by s.f. mfr.)
- 2 ea. Bottom Pivot - (by s.f. mfr.)
- 1 ea. Threshold - (by s.f. mfr., to match existing)
- 2 ea. Push and pull bar set
- 1 set Weatherstripping - (by s.f. mfr.)
- 2 ea. Closer - (by s.f. mfr.)
- 1 set Flush Bolt (top & bottom, by s.f. mfr.)
- 1 ea. Cylinder with Thumb Turn Lock and Lock Indicator on Interior Side - (by s.f. mfr.)

1 1/2 PR	BUTTS - HAGER BB1279 L1 4 1/2 X 4 1/2 FINISH: US10B
1 EA.	PRIVACY LATCHSET - HAGER 3440 - WITHNELL LEVER FINISH:US10B
1 EA.	FLOOR STOP - HAGER 243F FINISH: US10B

1 EA. 9611HD-96 PACKAGED SETS
2 EA. EMTEK 2113US15134
FINISH: DARK BRONZE

****CLOSER: HAGER 5100 (SURFACE MOUNTED) AND 5200 SERIES-HEAVY DUTY GRADE 1 DOOR CLOSER ****
 ****PANIC BAR OPTIONS: 4500 SERIES (RIM/HEAVY DUTY), 4700 SERIES(RIM/LIGHT COMMERCIAL)AND 4500 SERIES
 (VERTICAL ROD/HEAVY DUTY)****
 ****KEYPAD ALARM LOCK LOGIC T2 STANDALONE DIGITAL CYLINDRICAL LOCK 2700****
 ****ALL MAGLOCKS AND KEYFAB HARDWARE BY OWNER****

1 EA. OFFICE LOCK-HAGER 3450 WITHNELL LEVER
FINISH: US10B


1 EA. FLOOR STOP - HAGER 243F FINISH: US10B

1 EA. CLOSER - HAGER5400 FINISH: US10B
1 EA. THRESHOLD - PEMKO 2005DV 36"
1 EA. WEATHERSTRIPPING - PEMKO 303_S1 EA. DRIP
CAP -PEMKO 346D 40"
1 EA. 170 DEGREE WIDE ANGLE DOOR SCOPE VIEWER
1 EA. DOOR BOTTOM SWEEP - PEMKO 307DV 36"

1 ½ PR BUTTS - HAGER BB1279 4 ½ X 4 ½
FINISH: US10B
1 EA. TRILOGY T2 - DL2700IC LOCK- HAGER 3480
WITHNELL LEVER FINISH: US10B
1 EA. FLOOR STOP - HAGER 243F FINISH: US10B

DOOR SCHEDULE												
DOOR #	FROM	TO	DOOR			FRAME		HARDWARE		FIRE RATING	NOTES	
			HAND	TYPE	FINISH	TYPE	FINISH	SET	FINISH			
101	EXTERIOR	LOBBY 100	RHR/LHR	A	S.F.	ALUM.	CLEAR ANOD.	01	622		CLOSER	
102	LOBBY 100	MANAGER 102	RH	C	STAINED WD	WD	STAINED WD	04				
103	LOBBY 100	TELLER 103	LH	D	STAINED WD	WD	STAINED WD	06			KEYPAD & CLOSER	
104	TELLER 103	CASH ROOM 104	RH	D	STAINED WD	WD	STAINED WD	06			KEYPAD & CLOSER	
105	LOBBY 100	CEO OFFICE 105	RH	C	STAINED WD	WD	STAINED WD	04				
106	CORRIDOR 111	DATA/ELEC. 106	LH	D	STAINED WD	WD	STAINED WD	06			KEYPAD & CLOSER	
108	CORRIDOR 111	MEN 108	LH	D	STAINED WD	WD	STAINED WD	02				
109	CORRIDOR 111	WOMEN 109	RH	D	STAINED WD	WD	STAINED WD	02				
110	JANITOR 110	CORRIDOR 111	SLIDING	E	STAINED WD	WD	STAINED WD	03				
111A	LOBBY 100	CORRIDOR 111	LH	D	STAINED WD	WD	STAINED WD	06				
111B	CORRIDOR 111	EXTERIOR	RH	B	PAINTED	H.M.	PAINTED	05			KEYFOB ACCESS	
112	CORRIDOR 111	STORAGE 112	RH	D	STAINED WD	WD	STAINED WD	06			KEYPAD & CLOSER	
113	BREAK ROOM 113	CORRIDOR 111	LH	D	STAINED WD	WD	STAINED WD	06			CLOSER	
114	LOBBY 100	WORKROOM 114	CASED OPENING	F	OPENING	GYP	STAINED WD					
115	WORKROOM 114	ATM 115	LH	D	STAINED WD	WD	STAINED WD	06			KEYPAD & CLOSER	
116	LOBBY 100	OFFICE 116	LH	C	STAINED WD	WD	STAINED WD	04				
117	LOBBY 100	PERSONAL BANKER 117	RH	C	STAINED WD	WD	STAINED WD	04				
118	LOBBY 100	LOAN OFFICER 118	LH	C	STAINED WD	WD	STAINED WD	04				

① $1\frac{1}{2}'' = 1'-0''$

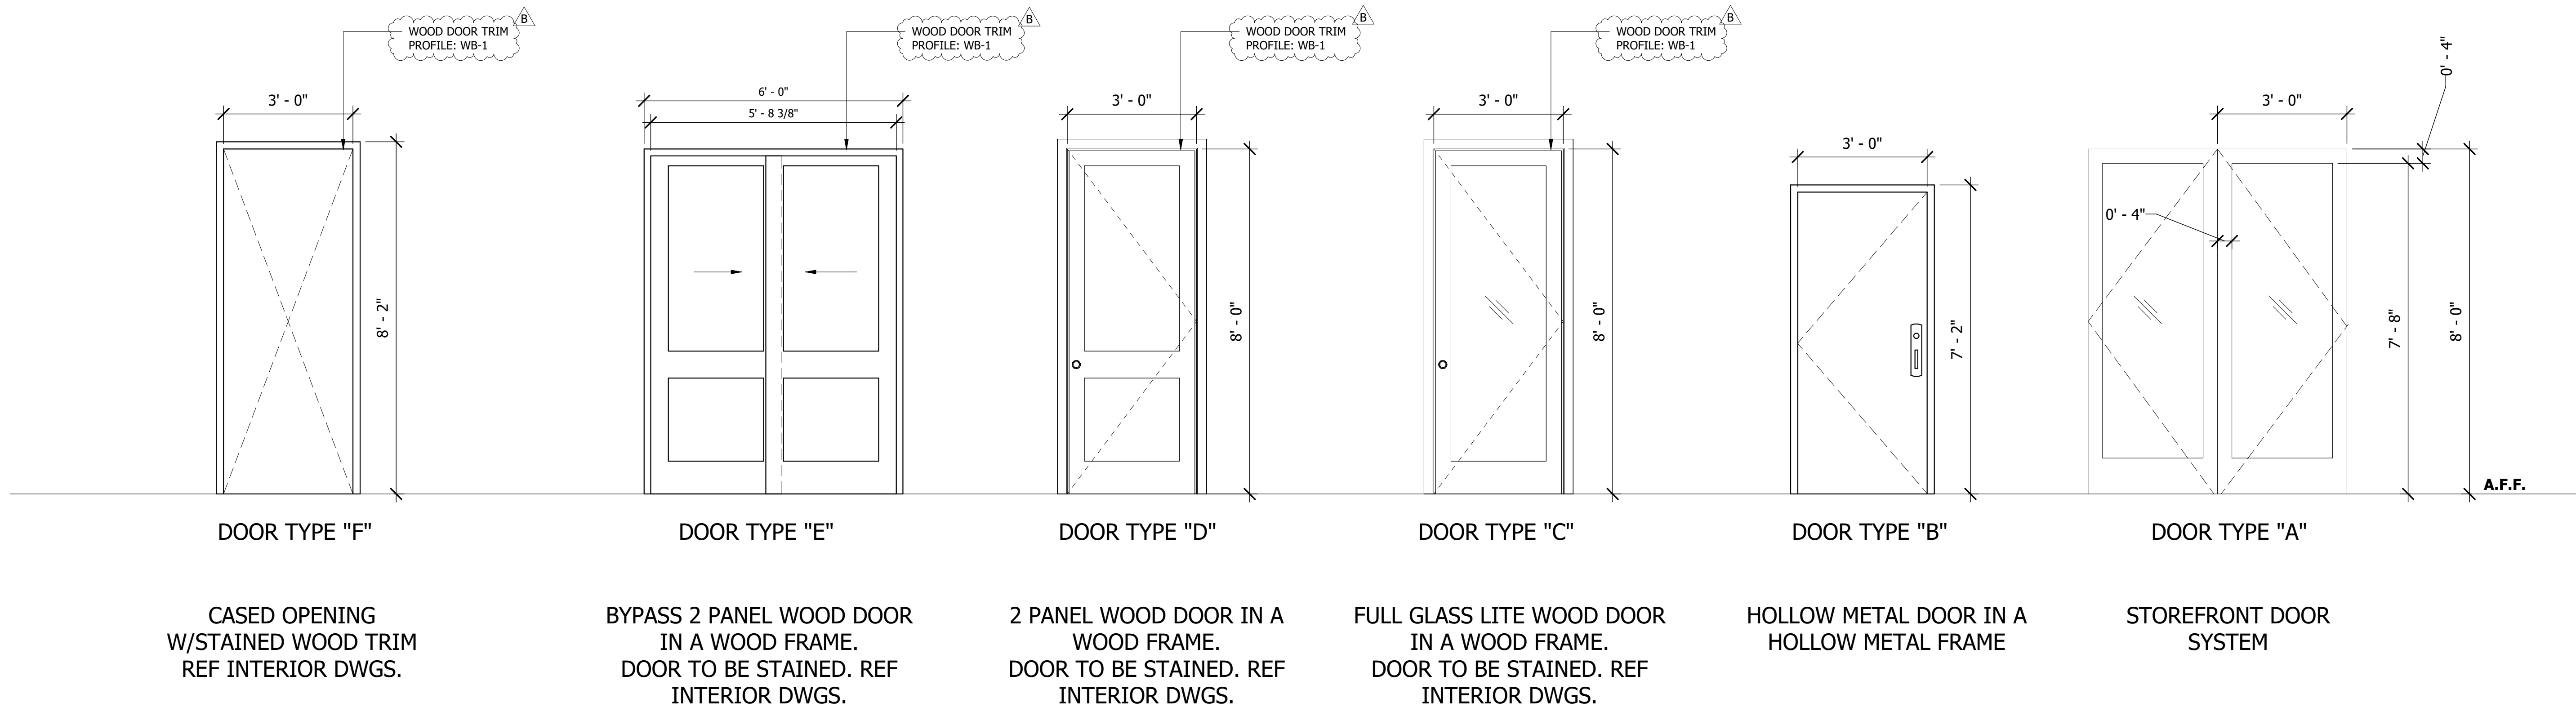

15810 PARK TEN PLACE, SUITE 300
HOUSTON, TEXAS 77084
713-465-4650
www.sligroup.com

COPYRIGHT

NST
National Bank & Trust
National Bank & Trust - Bastrop
264 FM 969 BLDG. 3
BASTROP, TX 78602


Project Number : 8989

	DATE
ISSUED FOR CLIENT APPROVAL	08.17.2026
ISSUED FOR BIDDING	09.11.2026
ISSUED FOR PERMIT	09.11.2026
ISSUED FOR CONSTRUCTION	

[illegible]

The information, ideas, designs, details, layouts, techniques, features, arrangements, plans, sequences, dimensions, allowances, tolerances, conceptions, specifications, intentions, technology or embodiments, as illustrated, arranged, described, or otherwise reduced to tangible form herein, either expressly, inherently or by implication, are the confidential and proprietary information of SLL Design, Inc., and are hereby acknowledged to be confidential, confidential information, and/or identified on the drawing title block or legend for which they are and have been prepared by SLL Design, Inc. Any other reproduction, disclosure or use of any portion of the confidential and proprietary information of SLL Design, Inc., shall be a violation of the confidentiality and/or intellectual property rights of SLL Design, Inc. from SLL Design, Inc. for a specific project or contract. Any copying, duplicating, reproducing, utilization, alteration, modification, revision or change to the drawing, drawings, or design data, or any portion thereof, without the written approval of SLL Design, Inc., shall not be undertaken without receipt of such prior written approval. This drawing is loaned by SLL Design, Inc., for the limited purpose of complying with a specific Contract. The drawing remains the property of SLL Design, Inc., and shall remain the property of SLL Design, Inc. for the contract, unless specifically authorized by Contract, under which it was loaned.

PRINT DATE: 9/25/2026 4:43:49 PM

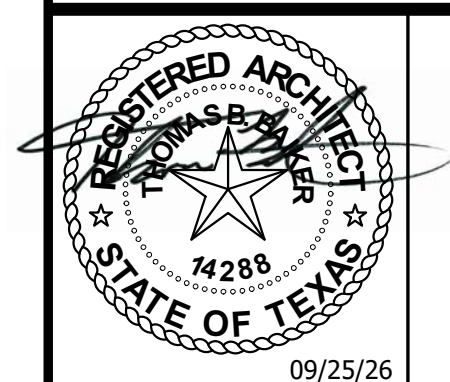

09/25/26

DRAWING TITLE

DOOR SCHEDULE

DRAWN BY RG

CHECKED BY CA

SHEET NO.

A-2.00