
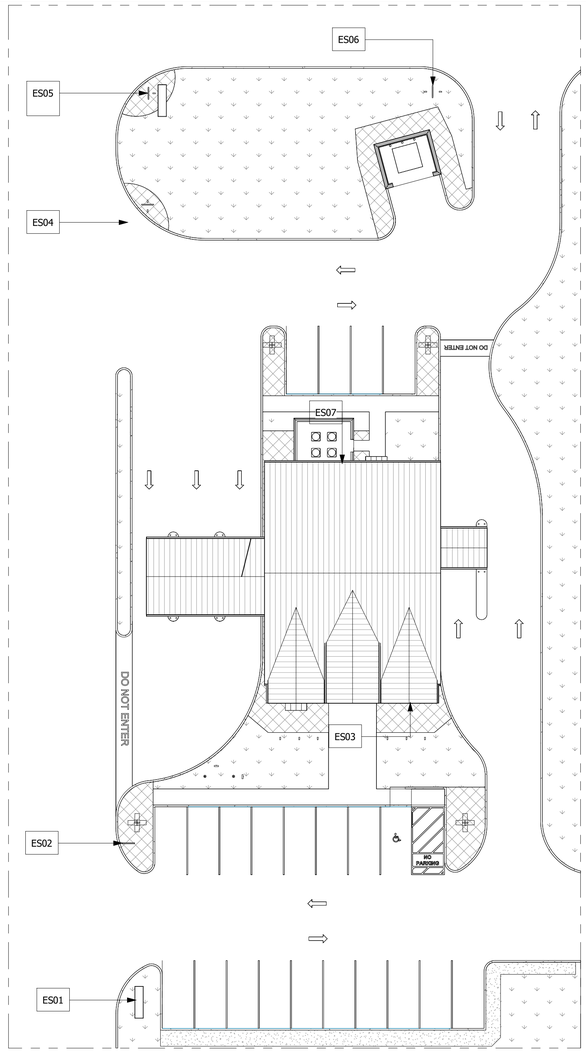


1 SITE SIGNAGE PLAN
1" = 20'-0"


EXTERIOR SIGNAGE NOTES:

1. MOUNTING DETAILS- LETTER SHALL BE PIN MOUNTED.
2. LOCATION- ALL SIGNS SHALL BE CENTERED HORIZONTALLY AND VERTICALLY OVER DESIGNATED AREA.
3. APPROVAL: ALL LAYOUTS MUST BE APPROVED BY CLIENT AND ARCHITECT BEFORE FABRICATION.


OPTIONAL: DIRECTIONAL SIGN	
SYMBOL:	ES-05
QTY:	1
LIGHTING:	NON-ILLUMINATED
LETTER:	ORACAL 010 WHITE LETTERS AND ARROWS; FONT: HELVETICA
BACKGROUND:	DARK BRONZE
FRAME:	DARK BRONZE 3"x3" EXTRUDED ALUMINUM TUBE POSTS
MOUNTING:	GROUND MOUNTED
MANUFACTURER:	SIGN VENDOR
NOTES:	DOUBLE-SIDED; NBT WHITE COLOR LOGO DIGITALLY IMAGED FLAT VINYL-FULL OVERLAY

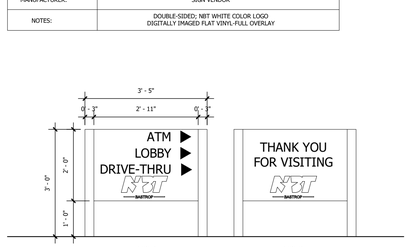


DIRECTIONAL SIGN	
SYMBOL:	ES-04
QTY:	1
LIGHTING:	NON-ILLUMINATED
LETTER:	ORACAL 010 WHITE LETTERS AND ARROWS; FONT: HELVETICA
BACKGROUND:	DARK BRONZE
FRAME:	DARK BRONZE 3"x3" EXTRUDED ALUMINUM TUBE POSTS
MOUNTING:	GROUND MOUNTED
MANUFACTURER:	SIGN VENDOR
NOTES:	DOUBLE-SIDED; NBT WHITE COLOR LOGO DIGITALLY IMAGED FLAT VINYL-FULL OVERLAY

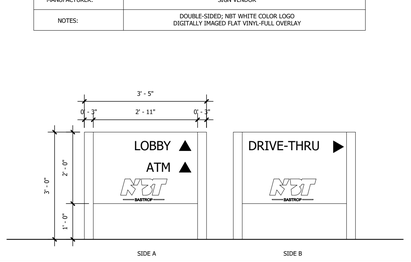


DIRECTIONAL SIGN	
SYMBOL:	ES-06
QTY:	1
LIGHTING:	NON-ILLUMINATED
LETTER:	ORACAL 010 WHITE LETTERS AND ARROWS; FONT: HELVETICA
BACKGROUND:	DARK BRONZE
FRAME:	DARK BRONZE 3"x3" EXTRUDED ALUMINUM TUBE POSTS
MOUNTING:	GROUND MOUNTED
MANUFACTURER:	SIGN VENDOR
NOTES:	DOUBLE-SIDED; NBT WHITE COLOR LOGO DIGITALLY IMAGED FLAT VINYL-FULL OVERLAY

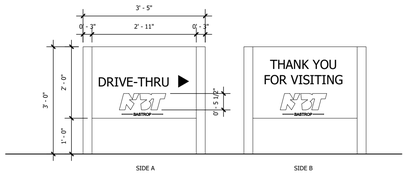


FRONT BUILDING SIGN	
SYMBOL:	ES-03
QTY:	1
LIGHTING:	HALO ILLUMINATED
LETTER:	TBD
FONT SIZE:	TBD
FINISH:	CLEAR ANODIZED xx" RETURN
MOUNTING:	PIN MOUNTED TO BRICK
MANUFACTURER:	
NOTES:	

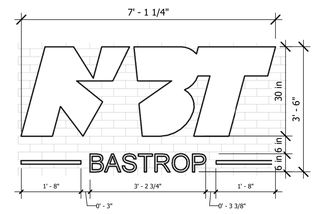

DIRECTIONAL SIGN	
SYMBOL:	ES-02
QTY:	1
LIGHTING:	NON-ILLUMINATED
LETTER:	ORACAL 010 WHITE LETTERS AND ARROWS; FONT: HELVETICA
BACKGROUND:	DARK BRONZE
FRAME:	DARK BRONZE 3"x3" EXTRUDED ALUMINUM TUBE POSTS
MOUNTING:	GROUND MOUNTED
MANUFACTURER:	SIGN VENDOR
NOTES:	DOUBLE-SIDED; NBT WHITE COLOR LOGO DIGITALLY IMAGED FLAT VINYL-FULL OVERLAY

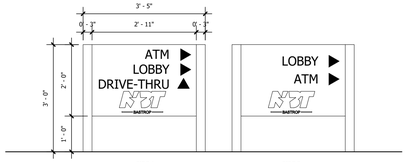

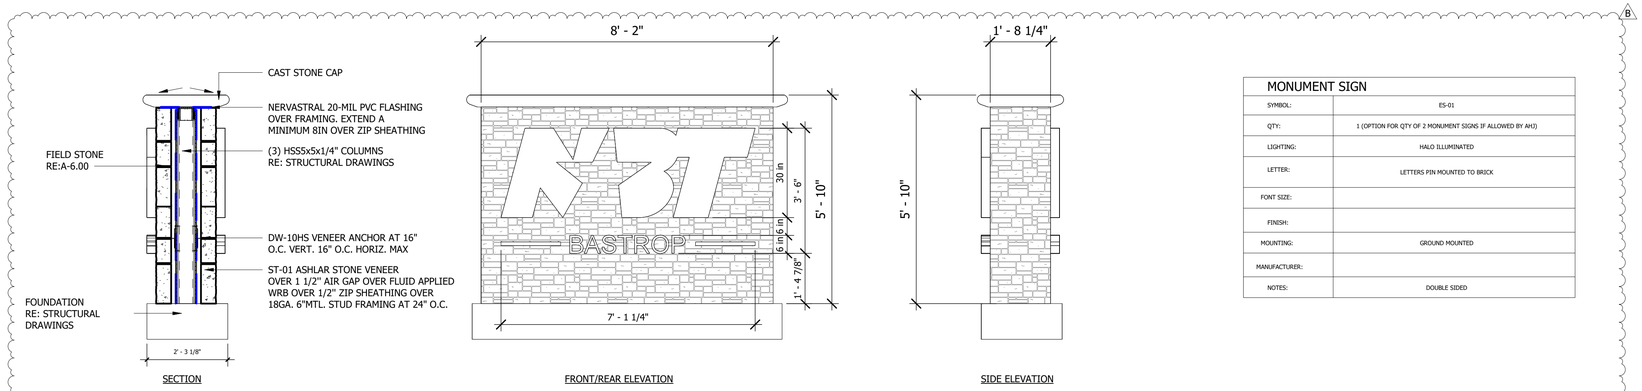

SECTION — FRONT/REAR ELEVATION — SIDE ELEVATION

MONUMENT SIGN	
SYMBOL:	ES-01
QTY:	1 (OPTION FOR QTY OF 2 MONUMENT SIGNS IF ALLOWED BY AHJ)
LIGHTING:	HALO ILLUMINATED
LETTER:	LETTERS PIN MOUNTED TO BRICK
FONT SIZE:	
FINISH:	
MOUNTING:	GROUND MOUNTED
MANUFACTURER:	
NOTES:	DOUBLE SIDED

SLI GROUP, INC.
ARCHITECTURE | DESIGN | CONSTRUCTION
15810 PARK TEN PLACE, SUITE 300
HOUSTON, TEXAS 77084
713-465-4650
www.sligroup.com

© COPYRIGHT

National Bank & Trust - Bastrop
264 FM 969 BLDG. 3
BASTROP, TX 78602

Project Number : 8989

ISSUED	DATE
ISSUED FOR CLIENT APPROVAL	08.17.2026
ISSUED FOR BIDDING	09.11.2026
ISSUED FOR PERMIT	09.11.2026
ISSUED FOR CONSTRUCTION	

REVISIONS

MARK	DESCRIPTION	DATE
B	ADDENDUM B	09.25.26

The information, ideas, designs, details, layouts, techniques, features, arrangements, plans, sequences, dimensions, allowances, tolerances, conceptions, specifications, intentions, technology or embodiments, as illustrated, arranged, displayed, noted, recorded, indicated, represented, disclosed, evidenced, detailed or otherwise reduced to tangible form hereon, either expressly, inherently or by implication, are the confidential and proprietary information of SLI Design, Inc., and shall not be used for any purpose other than the specific project or undertaking identified on the drawing title block or legend for which they are and have been prepared by SLI Design, Inc. Any other reproduction, disclosure or use of any portion of the confidential and proprietary information of SLI Design, Inc., shall be a breach of the obligation of confidence created by the acceptance of this drawing from SLI Design, Inc. for a specific project or Contract. Any copying, duplicating, reproducing, utilization, alteration, modification, revision or change to this drawing, is expressly prohibited unless done with the prior written consent or approval of SLI Design, Inc., and shall not be undertaken without receipt of such prior written approval. This drawing is loaned by SLI Design, Inc., for the limited purpose of complying with a specific Contract. The drawing remains the property of SLI Design, Inc., and shall be returned upon request or completion of the contract, unless specifically authorized by Contract, under which it was loaned.

PRINT DATE: 9/25/2026 4:43:36 PM

REGISTERED ARCHITECT THOMAS B. TAYLOR 14288 STATE OF TEXAS
09/11/26

DRAWING TITLE
EXTERIOR SIGNAGE

DRAWN BY	RG	SHEET NO.
CHECKED BY	CA	A-14.10
APPROVED BY	TB	

C:\Users\PC-04-20\Documents\00_Revit Local Files\National Bank & Trust - Bastrop\National Bank & Trust - Bastrop_WS_V26_rgates@sligroup.com.rvt