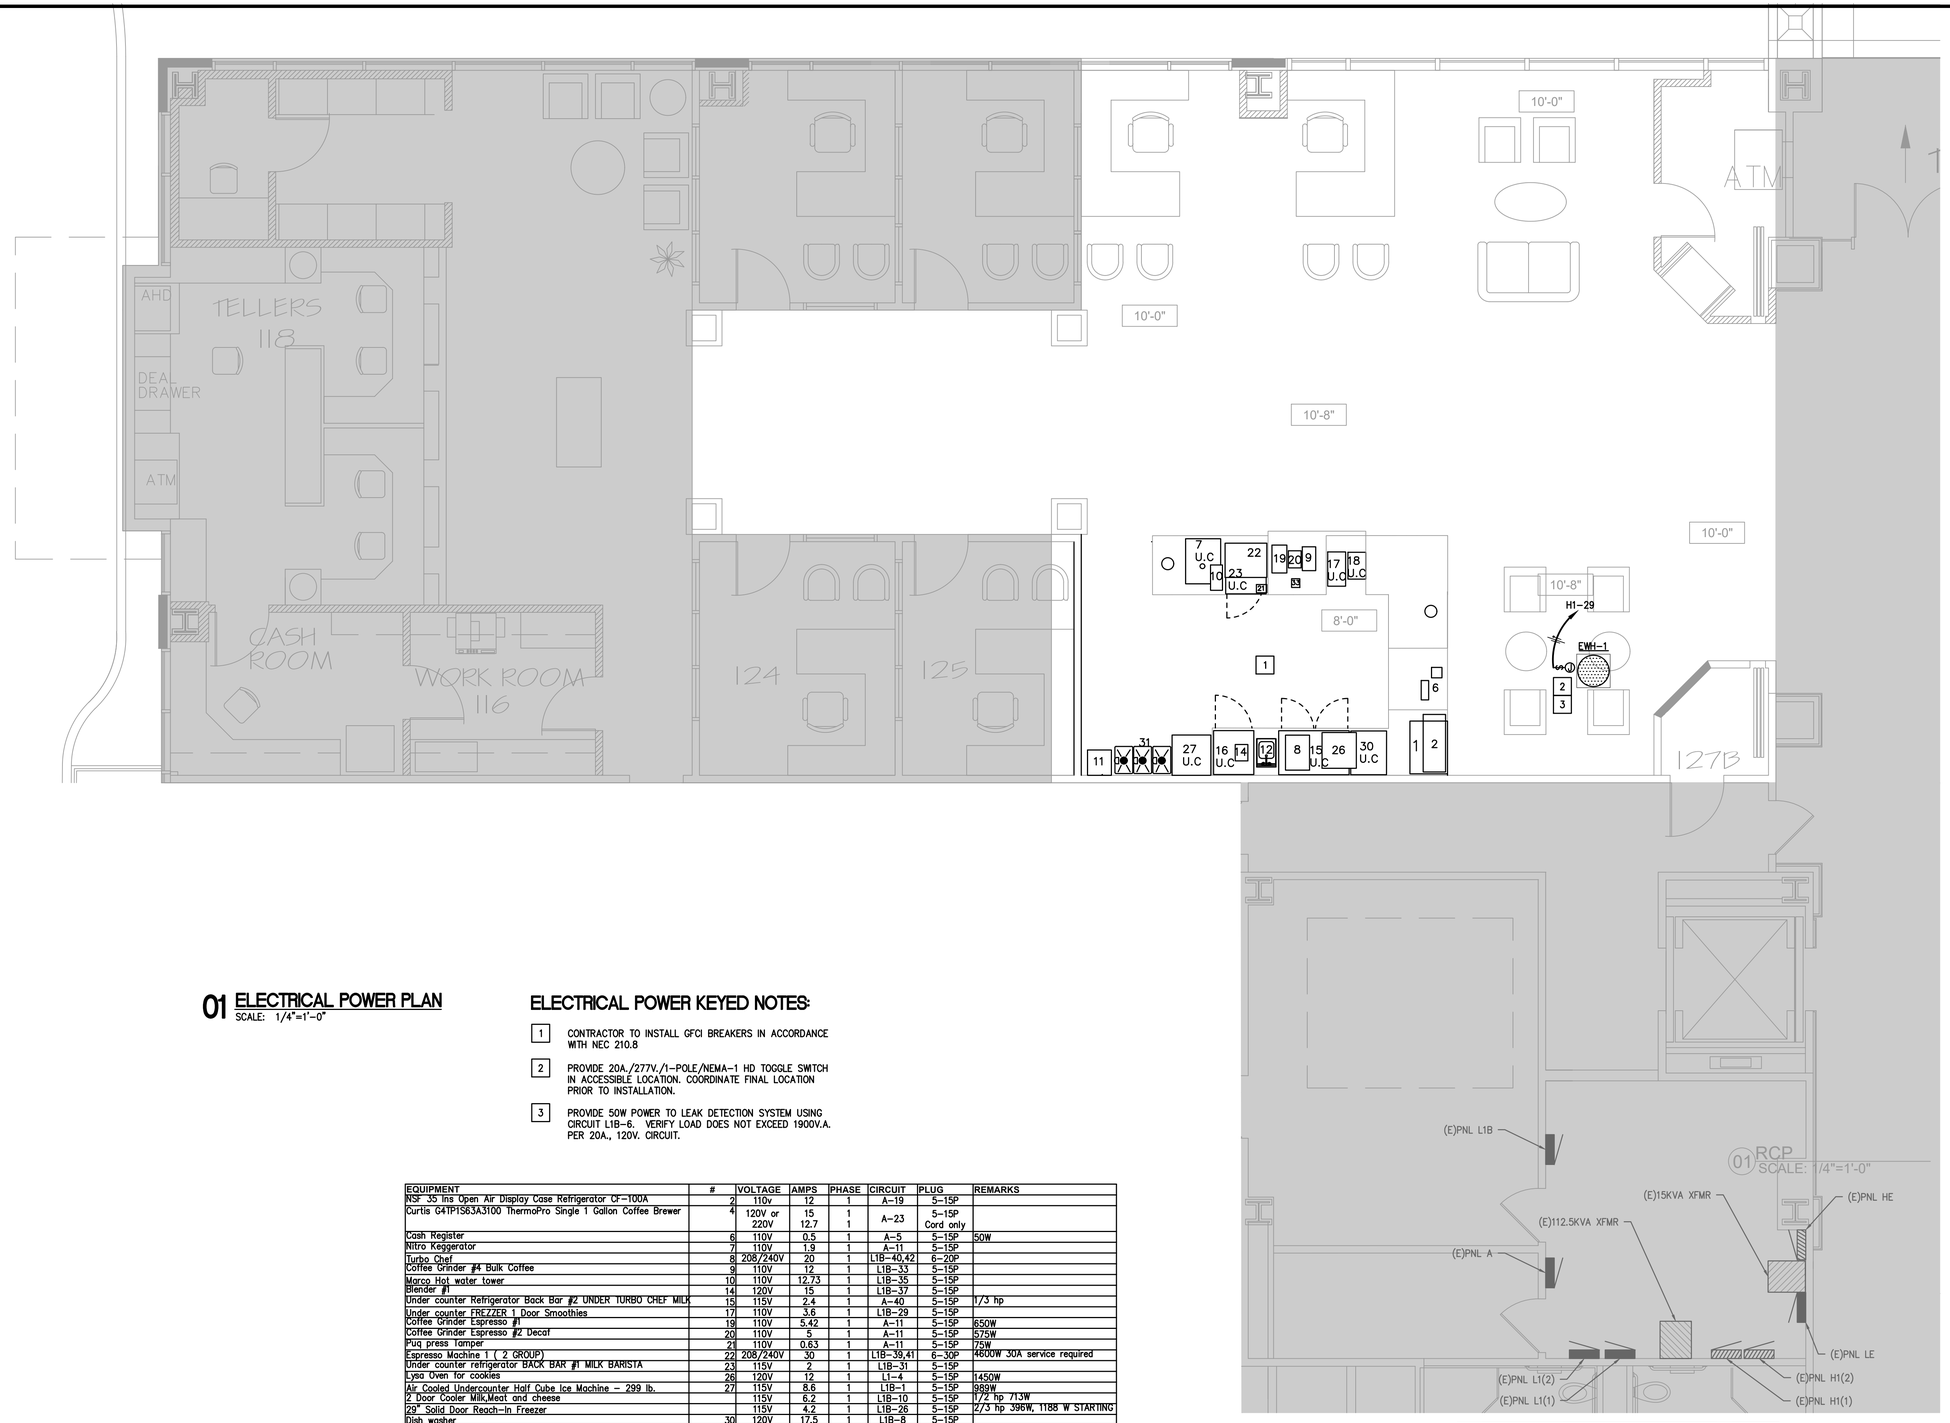


01 ELECTRICAL POWER PLAN
SCALE: 1/4"=1'-0"

ELECTRICAL POWER KEYED NOTES:

1. CONTRACTOR TO INSTALL GFCI BREAKERS IN ACCORDANCE WITH NEC 210.8
2. PROVIDE 20A./277V./1-POLE/NEMA-1 HD TOGGLE SWITCH IN ACCESSIBLE LOCATION. COORDINATE FINAL LOCATION PRIOR TO INSTALLATION.
3. PROVIDE 50W POWER TO LEAK DETECTION SYSTEM USING CIRCUIT L1B-6. VERIFY LOAD DOES NOT EXCEED 1900V.A. PER 20A., 120V. CIRCUIT.

EQUIPMENT	#	VOLTAGE	AMPS	PHASE	CIRCUIT	PLUG	REMARKS
NSF 35 Ins Open Air Display Case Refrigerator CF-10DA	2	110v	12	1	A-19	5-15P	
Curtis G4TPTS63A3100 ThermoPro Single 1 Gallon Coffee Brewer	4	120V or 220V	15 12.7	1 1	A-23	5-15P Cord only	
Cash Register	6	110V	0.5	1	A-5	5-15P	50W
Nitro Keggerator	7	110V	1.9	1	A-11	5-15P	
Turbo Chef	8	208/240V	20	1	L1B-40,42	6-20P	
Coffee Grinder #4 Bulk Coffee	9	110V	12	1	L1B-33	5-15P	
Marco Hot water tower	10	110V	12.73	1	L1B-35	5-15P	
Blender #1	14	120V	15	1	L1B-37	5-15P	
Under counter Refrigerator Back Bar #2 UNDER TURBO CHEF MILK	15	115V	2.4	1	A-40	5-15P	1/3 hp
Under counter FREZZER 1 Door Smoothies	17	110V	3.6	1	L1B-29	5-15P	
Coffee Grinder Espresso #1	19	110V	5.42	1	A-11	5-15P	650W
Coffee Grinder Espresso #2 Decaf	20	110V	5	1	A-11	5-15P	575W
Puq press Tamper	21	110V	0.63	1	A-11	5-15P	75W
Espresso Machine 1 (2 GROUP)	22	208/240V	30	1	L1B-39,41	6-30P	4600W 30A service required
Under counter refrigerator BACK BAR #1 MILK BARISTA	23	115V	2	1	L1B-31	5-15P	
Lysa Oven for cookies	26	120V	12	1	L1-4	5-15P	1450W
Air Cooled Undercounter Half Cube Ice Machine - 299 lb.	27	115V	8.6	1	L1B-1	5-15P	989W
2 Door Cooler Milk,Meat and cheese		115V	6.2	1	L1B-10	5-15P	1/2 hp 713W
29" Solid Door Reach-In Freezer		115V	4.2	1	L1B-26	5-15P	2/3 hp 396W, 1188 W STARTING
Dish washer	30	120V	17.5	1	L1B-8	5-15P	

01 RCP
SCALE: 1/4"=1'-0"

RECEPTACLE CONTROL NOTE:

RECEPTACLE CONTROL SHALL BE PROVIDED IN ALL REQUIRED AREA. THE OCCUPANT SENSOR CONTROL SHALL AUTOMATICALLY TURN OFF RECEPTACLES WITHIN 20 MINUTES OF ALL OCCUPANTS LEAVING THE SPACE. REFER TO RECEPTACLE CONTROL SCHEDULE FOR MORE DETAILS.

SLI DESIGN, INC.
ARCHITECTURE PLANNING INTERIOR DESIGN
15810 PARK TEN PLACE, SUITE 300
HOUSTON, TEXAS 77084
713-465-4650
www.sligroup.com

© COPYRIGHT

WOODFOREST TOWN CENTER
WOODLANDS, TEXAS

E/B/E PROJECT NUMBER : 2018.00

	DATE
ISSUED FOR CLIENT APPROVAL	
ISSUED FOR BIDDING	
ISSUED FOR PERMIT	
ISSUED FOR CONSTRUCTION	

REVISIONS

MARK	DESCRIPTION	DATE
	ISSUE FOR FINAL REVIEW	09/30/2026

The information, ideas, designs, details, layouts, techniques, features, arrangements, plans, sequences, dimensions, allowances, tolerances, conceptions, specifications, intentions, technology or embodiments, as illustrated, arranged, displayed, noted, recorded, indicated, represented, disclosed, evidenced, detailed or otherwise reduced to tangible form hereon, either expressly, inherently or by implication, are the confidential and proprietary information of SLI Design, Inc., and shall not be used for any purpose other than the specific project or undertaking identified on the drawing title block or legend for which they are and have been prepared by SLI Design, Inc. Any other reproduction, disclosure or use of any portion of the confidential and proprietary information of SLI Design, Inc., shall be a breach of the obligation of confidence created by the acceptance of this drawing from SLI Design, Inc. for a specific project or Contract. Any copying, duplicating, reproducing, utilization, alteration, modification, revision or change to this drawing, is expressly prohibited unless done with the prior written consent or approval of SLI Design, Inc., and shall not be undertaken without receipt of such prior written approval. This drawing is loaned by SLI Design, Inc., for the limited purpose of complying with a specific Contract. The drawing remains the property of SLI Design, Inc., and shall be returned upon request or completion of the contract, unless specifically authorized by Contract, under which it was loaned.

PRINT DATE
09/30/2025

NOT FOR CONSTRUCTION

DRAWING TITLE
ELECTRICAL POWER PLAN

SHEET NO.
E2.01

E/B/E Mechanical Electrical Plumbing
CONSULTING ENGINEERS
12603 Southwest Frwy, Ste 170, Stafford, Tx 77477
Tel: (713) 840-0177 / Firm Reg. No: 5638

NORTH