KEYED NOTES

#	KEYNOTE
1	EXISTING ELECTRICAL FIXTURE TO BE REMOVED.
2	NO WORK IN THIS AREA. EXISTING ELECTRICAL DEVICES TO REMAIN.

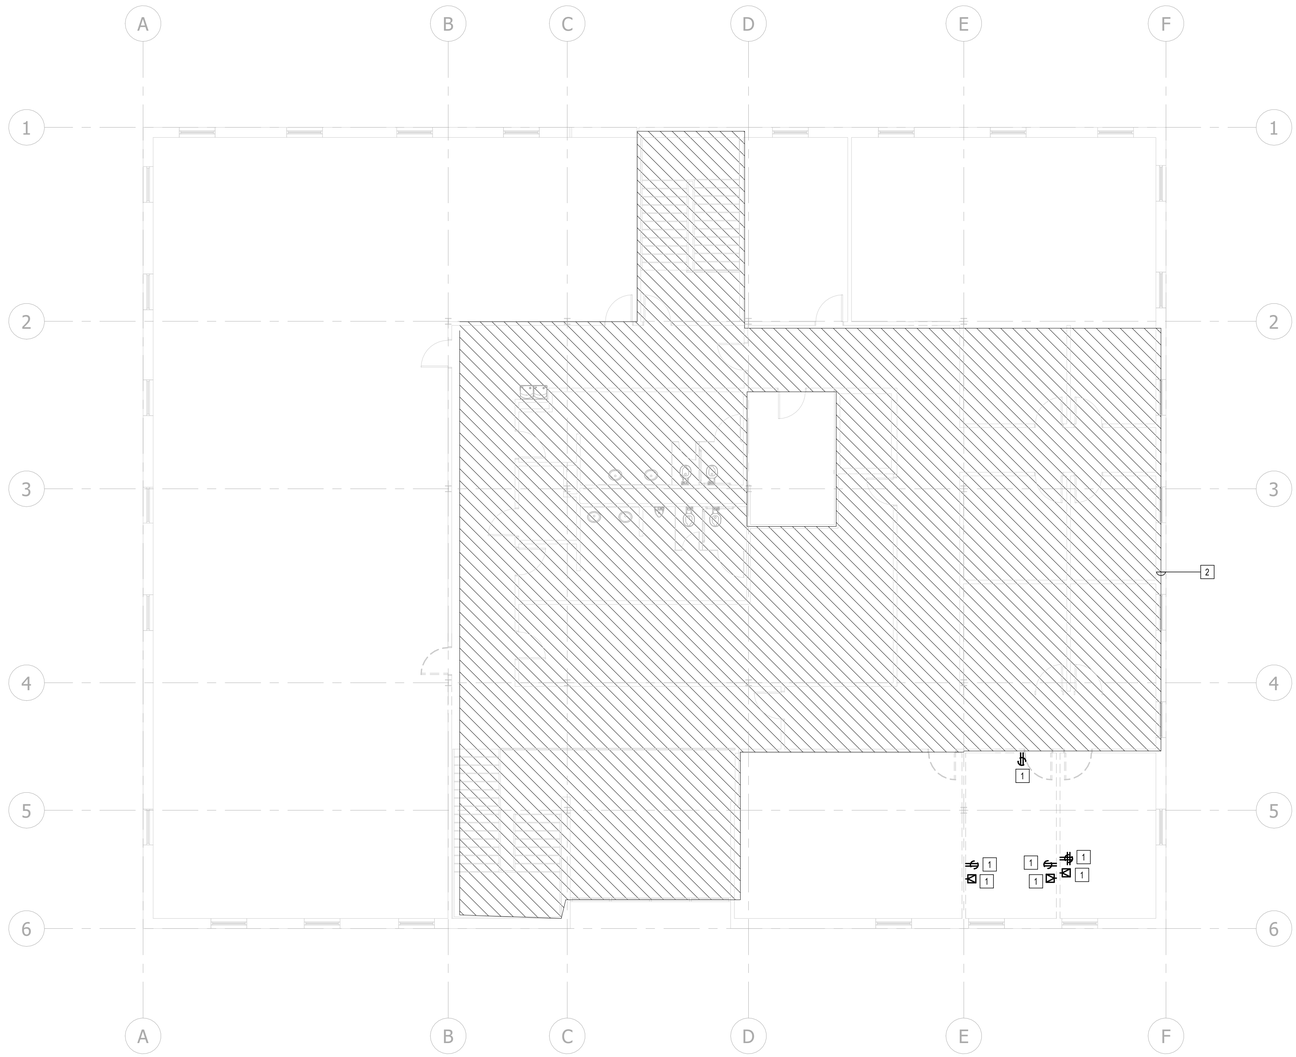

1 **ELECTRICAL POWER PLAN - LEVEL 2 DEMO**
1/8" = 1'-0"

SLI GROUP, INC.
ARCHITECTURE | DESIGN | CONSTRUCTION
15810 PARK TEN PLACE, SUITE 300
HOUSTON, TEXAS 77084
713-465-4650
www.sligroup.com

© COPYRIGHT

HARRIS COUNTY ESD 48

ADMINISTRATION BUILDING RENOVATION
21201 MORTON ROAD
KATY, TEXAS 77449

Project Number : 8969

	DATE
ISSUED FOR CLIENT APPROVAL	
ISSUED FOR BIDDING	
ISSUED FOR PERMIT	
ISSUED FOR CONSTRUCTION	

REVISIONS

MARK	DESCRIPTION	DATE

The information, ideas, designs, details, layouts, techniques, features, arrangements, plans, sequences, dimensions, allowances, tolerances, conceptions, specifications, intentions, technology or embodiments, as illustrated, arranged, displayed, noted, recorded, indicated, represented, disclosed, evidenced, detailed or otherwise reduced to tangible form hereon, either expressly, inherently or by implication, are the confidential and proprietary information of SLI Design, Inc., and shall not be used for any purpose other than the specific project or undertaking identified on the drawing title block or legend for which they are and have been prepared by SLI Design, Inc. Any other reproduction, disclosure or use of any portion of the confidential and proprietary information of SLI Design, Inc., shall be a breach of the obligation of confidence created by the acceptance of this drawing from SLI Design, Inc. for a specific project or Contract. Any copying, duplicating, reproducing, utilization, alteration, modification, revision or change to this drawing, is expressly prohibited unless done with the prior written consent or approval of SLI Design, Inc., and shall not be undertaken without receipt of such prior written approval. This drawing is loaned by SLI Design, Inc., for the limited purpose of complying with a specific Contract. The drawing remains the property of SLI Design, Inc., and shall be returned upon request or completion of the contract, unless specifically authorized by Contract, under which it was loaned.

PRINT DATE: 2/11/2026 4:56:40 PM

N. CURTIS JONES, JR.
58428
REGISTERED PROFESSIONAL ENGINEER
JE#5120
02/09/2026
THE SEAL APPEARING ON THIS DOCUMENT WAS AUTHORIZED BY N. CURTIS JONES, JR. P.E. 58428

JONES ENGINEERS, L.P.
Consulting Mechanical/Electrical/Plumbing Engineers
9820 Whithorn Dr. Houston, Texas 77095 (713)222-7766
Texas Registered Engineering Firm #F-3811

DRAWING TITLE
ELECTRICAL POWER DEMO- LEVEL 2

DRAWN BY	JE	SHEET NO.
CHECKED BY	JE	EPD1.02
APPROVED BY	JE	

C:\Users\patrick.thompson\AppData\Local\Autodesk\Revit\Autodesk Revit 2026\Collaboration\Cache\L17JVR1YKMJNLKGYv3w7Zd66-C0b7-43d5-9dfb-7735fc617ecd3f6f44f34a-1a8f-404e-b933-982212f8f8ba.rvt