ELEVATION LEGEND	
MATERIAL	**SPECIFICATION**
R-PANEL FOR STEEL GATE FRAME FOR DOORS	FOREST GREEN TO MATCH ROOF. BERRIDGE FOREST GREEN
END PANEL AND MID WALL PANEL	RED WIRE #222
END POST, LINE POST, AND CORNER POST	SCP WHITE LIMESTONE
CAP	SCP WHITE LIMESTONE

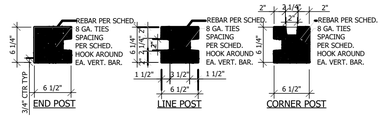

11 POST DETAIL
1" = 1'-0"

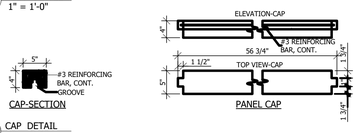

10 CAP DETAIL
1" = 1'-0"

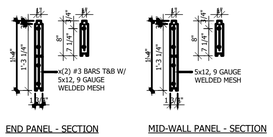

9 PANEL DETAIL
1" = 1'-0"

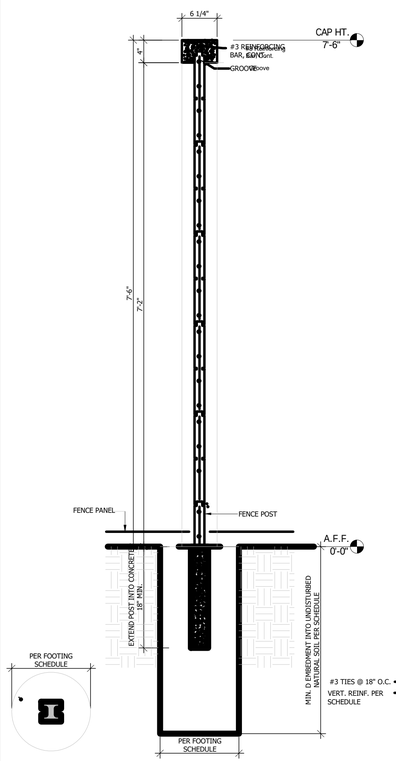

8 GENERATOR ENCLOSURE - WALL SECTION
1" = 1'-0"

7 GENERATOR ENCLOSURE - WALL SECTION
1" = 1'-0"

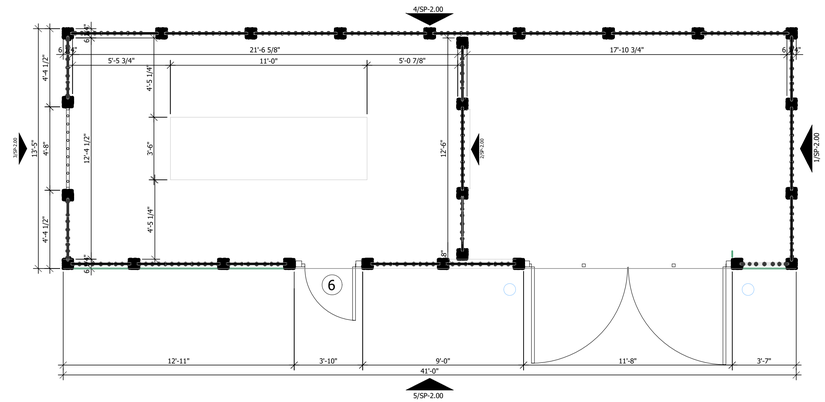

6 DUMPSTER GENERATOR ENCLOSURE - FLOOR PLAN
1/4" = 1'-0"

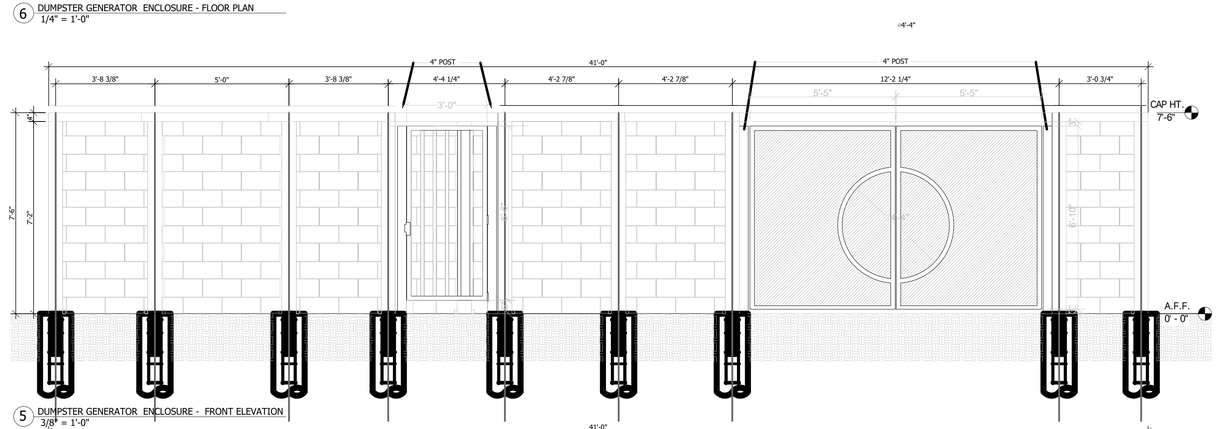

5 DUMPSTER GENERATOR ENCLOSURE - FRONT ELEVATION
3/8" = 1'-0"

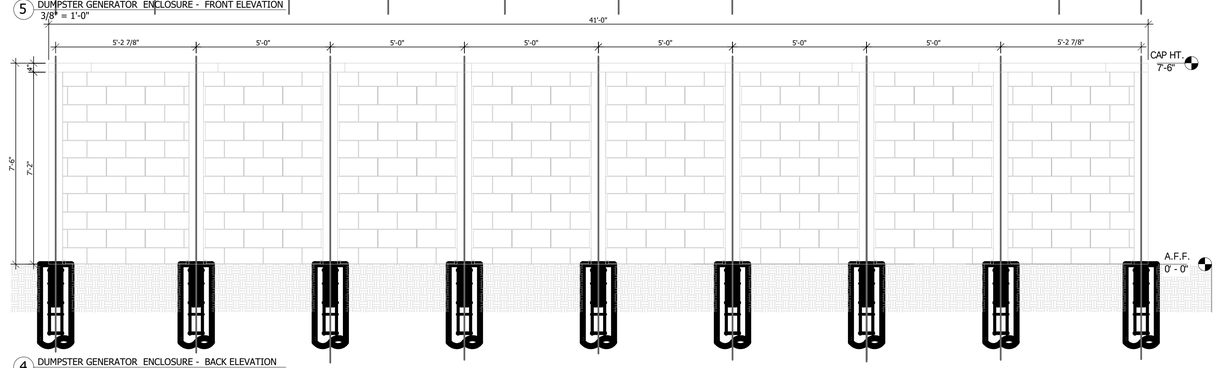

4 DUMPSTER GENERATOR ENCLOSURE - BACK ELEVATION
3/8" = 1'-0"

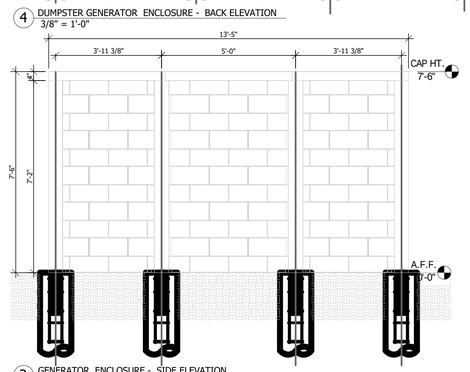

3 GENERATOR ENCLOSURE - SIDE ELEVATION
3/8" = 1'-0"

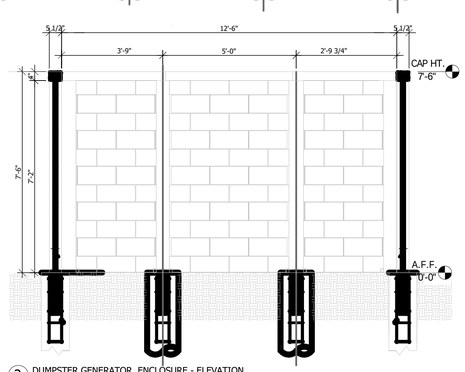

2 DUMPSTER GENERATOR ENCLOSURE - ELEVATION
3/8" = 1'-0"

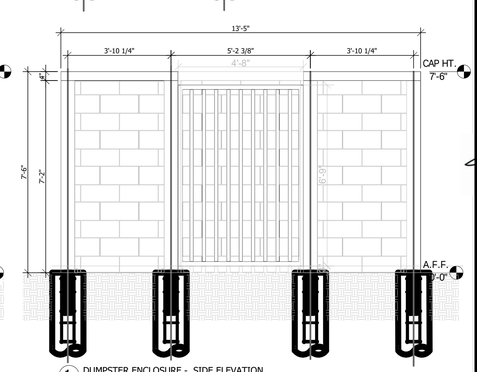

1 DUMPSTER ENCLOSURE - SIDE ELEVATION
3/8" = 1'-0"

SLI DESIGN, INC.
ARCHITECTURE PLANNING INTERIOR DESIGN
15810 PARK TEN PLACE, SUITE 300
HOUSTON, TEXAS 77084
713-465-4650
www.sligroup.com

© COPYRIGHT

Shell Federal CREDIT UNION
26620 FM 1093 Rd
Katy, TX 77494

Project Number : 8972

	DATE
ISSUED FOR CLIENT APPROVAL	1/26/26
ISSUED FOR BIDDING	4/13/2026
ISSUED FOR PERMIT	4/13/2026
ISSUED FOR CONSTRUCTION	

REVISIONS

MARK	DESCRIPTION	DATE

The information, ideas, designs, details, layouts, techniques, features, arrangements, plans, sequences, dimensions, allowances, tolerances, conceptions, specifications, intentions, technology or embodiments, as illustrated, arranged, displayed, noted, recorded, indicated, represented, disclosed, evidenced, detailed or otherwise reduced to tangible form hereon, either expressly, inherently or by implication, are the confidential and proprietary information of SLI Design, Inc., and shall not be used for any purpose other than the specific project or undertaking identified on the drawing title block or legend for which they are and have been prepared by SLI Design, Inc. Any other reproduction, disclosure or use of any portion of the confidential and proprietary information of SLI Design, Inc., shall be a breach of the obligation of confidence created by the acceptance of this drawing from SLI Design, Inc. for a specific project or Contract. Any copying, duplicating, reproducing, utilization, alteration, modification, revision or change to this drawing, is expressly prohibited unless done with the prior written consent or approval of SLI Design, Inc., and shall not be undertaken without receipt of such prior written approval. This drawing is loaned by SLI Design, Inc., for the limited purpose of complying with a specific Contract. The drawing remains the property of SLI Design, Inc., and shall be returned upon request or completion of the contract, unless specifically authorized by Contract, under which it was loaned.

PRINT DATE: 4/14/2026 11:59:50 AM

REGISTERED ARCHITECT THOMAS B. TAYLOR 14288 STATE OF TEXAS
4.13.26

DRAWING TITLE
DUMPSTER ELEVATIONS

DRAWN BY	BY	SHEET NO.
CHECKED BY	BM	SP-2.02
APPROVED BY	TB	

C:\Users\16-01-PC\Documents\Shell_Federal_Credit_Union_Central_Fulshear_R2026-3_jkrustmeyer.rvt