## GENERAL NOTES

1. NOTIFY ARCHITECT OF ANY DISCREPANCIES AND/OR OMISSIONS.
2. REMODEL PROJECTS REQUIRE FIELD VERIFICATION BY SUBCONTRACTOR
3. SAMPLE SHALL BE SUBMITTED TO ARCHITECT FOR APPROVAL

HW SET 01 (Pair Store Front--hardware by storefront supplier)
2 ea. Top Pivot - (by storefront supplier)
2 ea. Intermediate Pivot - (by storefront supplier)
2 ea. Bottom Pivot - (by storefront supplier)
1 ea. Dead Bolt Lock - (by storefront supplier)
1 ea. Cylinder - (by storefront supplier)
1 ea. Thumbturn - (by storefront supplier)
1 ea. Latch Strike - (by storefront supplier)
1 set Flush Bolt-(by storefront supplier)
1 ea. Dust Proof Strike -(by storefront supplier)
2 set Pull - (by storefront supplier)
1 ea. Threshold - (by storefront supplier)
2 ea. Closer - (by storefront supplier)
2 ea. Floor Stop -(by storefront supplier)
2 ea. Stanley M-Force Door Operator with wireless wall plate actuators (painted instersade green)

HW SET 02 (Push/Pull Bars with Closer)
1 ea. Closer
1ea. Dummy Pull - Hager 2517 ARC 626
1 ea. PUSH PLATE -HAGER 305-4x16-US26D
1 ea. Floor Stop - Hager 242F-US10B
3 ea. Silencers
1 ea. Stanley M-Force Door Operator with wireless wall plate actuators (painted instersade green)

HW SET 03 (Electric Stike/Storeroom Lock with Closer)
1 ea. Key Pad/Acess Control by owner
1 ea. Floor Stop - HAGER 242F-US10B
1 ea. Closer - HAGER 5300-PAR-26-US10B-FC
3 ea. Silencers
1 ea. Storeroom Lock - Hager 2580 US10B
1 ea. Electric strike

HW SET 04 (Sliding Door Hardware)
1 ea. Hager 9878 Floor Stop
2 ea. Hager 9878--114 heavy duty head-mounted track and rollers
1 ea. Hager 9884 pull
2 ea. Hager 2630 US10A Flush pull

HW SET 5 (Storeroom Lock)
1 ea. Storeroom Lock - Hager 2580 US10B
1 ea. Floor Stop - HAGER 242F-US10B
3 ea. Silencers

HW SET 06 (Passage Set)
1 ea. Passage Set - Hager 2510 ARC US10B
1 ea. Floor Stop - HAGER 242F-10B
3 ea. Silencers

HW SET 07 (Office Lockset)
1 ea. Office Lockset - Hager 2550 ARC US10B
1 ea. Floor Stop - HAGER 242F-10B
3 ea. Silencers

HW SET 08 (H.M. Rear Exit Device)
1 ½ pr Butts - Hager BB1279NRP 4 ½ x 4
1 ea. Exit Device - 4501-RIM-0-36"-US10B- 1 3/4"
1 ea. Cylinder - Hager - 10B FINISH
1 ea. Closer - HAGER 5300-PAR-US10B-FC
1 ea. Weatherstripping - Zero 188 BK
1 ea. Threshold - Zero 65A
1 ea. Drip strip - Zero 142A
3 ea. Silencers
1 ea. Doorscope: Doorways Plus DS1000

HW SET 09 (Privacy Lock W/ Closer)
1 ea. Privacy Lock - Hager 2540 ARC US10B
1 ea. Floor Stop - HAGER 242F-10B
3 ea. Silencers
1 ea. Closer- HAGER 5300-PAR-US10B-FC

HW SET #10 (Exterior Gate at Generator Enclosure)
1 ea. LokkLatch Automatic Keyed Gate Lock Latch in Black or Equal

HW SET #11 (Exterior Gate at Dumpster Enclosure)
1 ea. Q-BOLT Drop-Bolt (QB140, QB124)

**DOOR SCHEDULE**

| DOOR # | LOCATION FROM | LOCATION TO | DOOR HAND | DOOR TYPE | DOOR FINISH | DOOR WIDTH | DOOR HEIGHT | FRAME TYPE | FRAME FINISH | HARDWARE SET | HARDWARE FINISH | NOTES |
|---|---|---|---|---|---|---|---|---|---|---|---|---|
| 100 | EXTERIOR | VESTIBULE 100 | RHR/LHR | A | CLR. ANOD. | 6' - 0" | 7' - 0" | S.F | FOREST GREEN | 01 | 613 | |
| 101 | EXTERIOR | BREAK ROOM 109 | RHR | B | PAINTED | 3' - 0" | 7' - 0" | H.M. | PAINTED | 08 | 613 | |
| 102 | EXTERIOR | WORK ROOM 119 | RHR | B | PAINTED | 3' - 0" | 7' - 0" | H.M. | PAINTED | 08 | 613 | |
| 103 | VERSTIBULE 100 | LOBBY 101 | LHR/RHR | D | PAINTED | 6' - 0" | 7' - 0" | S.F | PAINTED | 02 | 613 | |
| 105 | HALL 104 | RESTROOM 103 | LH | D | PAINTED | 3' - 0" | 8' - 0" | WOOD | PAINTED | 09 | 613 | |
| 106 | HALL 104 | RESTROOM 102 | LH | D | PAINTED | 3' - 0" | 8' - 0" | WOOD | PAINTED | 09 | 613 | |
| 107 | LOBBY 101 | OFFICE 105 | RH | E | PAINTED | 3' - 0" | 8' - 0" | WOOD | PAINTED | 06 | 613 | |
| 108 | LOBBY 101 | OFFICE 106 | RH | E | PAINTED | 3' - 0" | 8' - 0" | WOOD | PAINTED | 07 | 613 | |
| 109 | LOBBY 101 | OFFICE 107 | LH | E | PAINTED | 3' - 0" | 8' - 0" | WOOD | PAINTED | 06 | 613 | |
| 110 | LOBBY 101 | OFFICE 108 | RH | E | PAINTED | 3' - 0" | 8' - 0" | WOOD | PAINTED | 06 | 613 | |
| 111 | LOBBY 101 | BREAK ROOM 109 | LH | D | PAINTED | 3' - 0" | 8' - 0" | WOOD | PAINTED | 03 | 613 | |
| 112 | LOBBY 101 | SAFE DEPOSIT 110 | RHR | --- | CLR. ANOD. | 3' - 0" | 7' - 0" | --- | CLR. ANOD. | --- | --- | |
| 113 | BREAK ROOM 109 | HALLWAY 113 | LH | F | PAINTED | 3' - 0" | 8' - 0" | WOOD | PAINTED | 03 | 613 | |
| 114 | HALLWAY 113 | JANITOR 111 | LHR | D | PAINTED | 3' - 0" | 8' - 0" | | PAINTED | 5 | 613 | |
| 115 | HALLWAY 113 | RESTROOM 112B | RHR | D | PAINTED | 3' - 0" | 8' - 0" | WOOD | PAINTED | 09 | 613 | |
| 116 | HALLWAY 113 | RESTROOM 112 A | LH | D | PAINTED | 3' - 0" | 8' - 0" | WOOD | PAINTED | 09 | 613 | |
| 117 | HALLWAY 113 | DRIVE THUR TELLERS 115 | LH | F | PAINTED | 3' - 0" | 8' - 0" | WOOD | PAINTED | 03 | 613 | |
| 118 | DRIVE THRU TELLERS 115 | TELLERS 114 | SLD. | G | PAINTED | 6' - 0" | 8' - 0" | WOOD | PAINTED | 03 | 613 | PANEL SIDE FACED LOBBY |
| 119 | CASH ROOM 116 | DRIVE THUR TELLERS 115 | LHR | F | PAINTED | 3' - 0" | 8' - 0" | WOOD | PAINTED | 03 | 613 | |
| 120 | WORK ROOM 119 | DATA/ELEC 118 | LH | D | PAINTED | 3' - 0" | 8' - 0" | WOOD | PAINTED | 03 | 613 | |
| 121 | CASH ROOM 116 | WORK ROOM 119 | LH | D | PAINTED | 3' - 0" | 8' - 0" | WOOD | PAINTED | 03 | 613 | |
| 122 | LOBBY 101 | OFFICE 117 | LH | E | PAINTED | 3' - 0" | 8' - 0" | WOOD | PAINTED | 06 | 613 | |
| 123 | LOBBY 101 | CASH ROOM 116 | LHR | D | PAINTED | 3' - 0" | 8' - 0" | WOOD | PAINTED | 03 | 613 | |
| 124 | LOBBY 101 | OFFICE 120 | LH | E | PAINTED | 3' - 0" | 8' - 0" | WOOD | PAINTED | 06 | 613 | |
| 125 | LOBBY 101 | OFFICE 121 | RH | E | PAINTED | 3' - 0" | 8' - 0" | WOOD | PAINTED | 06 | 613 | |
| 126 | LOBBY 101 | OFFICE 122 | LH | E | PAINTED | 3' - 0" | 8' - 0" | WOOD | PAINTED | 06 | 613 | |
| 127 | LOBBY 101 | OFFICE 123 | LH | E | PAINTED | 3' - 0" | 8' - 0" | WOOD | PAINTED | 06 | 613 | |
| 128 | LOBBY 101 | OFFICE 124 | RH | E | PAINTED | 3' - 0" | 8' - 0" | WOOD | PAINTED | 06 | 613 | |
| 129 | WORK ROOM 119 | LOUNGE 125 | RH | D | PAINTED | 3' - 0" | 8' - 0" | WOOD | PAINTED | 09 | 613 | |
| 130 | OFFICE 126 | CLOSET 127 | LHR | D | PAINTED | 3' - 0" | 8' - 0" | WOOD | PAINTED | 06 | 613 | |
| 131 | EXTERIOR | GENERATOR ENCLOSURE | LHR | H | PAINTED | 3' - 0" | 6' - 6" | STEEL | PAINTED | 10 | 613 | |
| 132 | EXTERIOR | DUMPSTER ENCLOSURE | RHR/LHR | J | PAINTED | 10' - 10" | 6' - 10" | STEEL | PAINTED | 11 | 613 | |

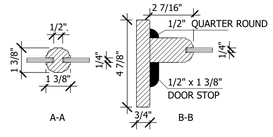


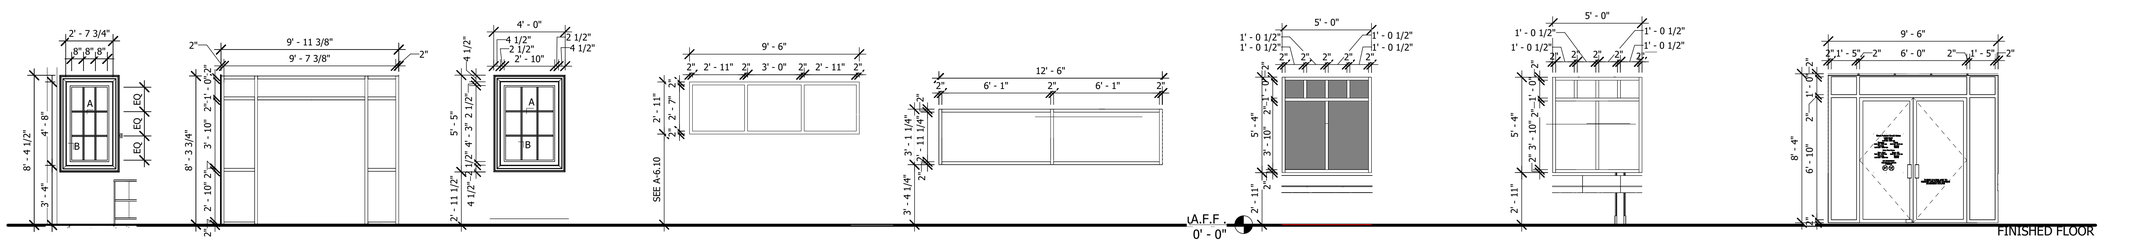


7 INTERIOR
CLEAR TEMPERED GLASS IN CENTERED SET SASH PAINTED WOOD FRAME WITH 4-7/8" THROAT DIVIDED LITE WINDOW

6 INTERIOR
1" DOUBLE PANE INSULATED GRAY TINTED TEMPERED GLASS IN ANODIZED ALUM. FRAME STOREFRONT

5 INTERIOR
1/4" CLEAR TEMPERED GLASS IN CENTERED SET SASH PAINTED WOOD FRAME WITH 4-7/8" THROAT DIVIDED LITE WINDOW

4 EXTERIOR
FIXED WINDOW W/ GRAY TINTED GLASS IN ANODIZED ALUM. STOREFRONT FRAME

3 EXTERIOR
FIXED WINDOW W/ CLEAR BULLET RESISTANT, LEVEL 2 RESISTANT GLASS IN ANODIZED ALUM. STOREFRONT FRAME

2b EXTERIOR
1" DOUBLE PANE INSULATED SPANDREL TEMPERED GLASS IN ANODIZED ALUM. FRAME STOREFRONT

2 EXTERIOR
1" DOUBLE PANE INSULATED GRAY TINED TEMPERED GLASS IN ANODIZED ALUM. FRAME STOREFRONT

1 EXTERIOR
1" DOUBLE PANE INSULATED GRAY TINTED TEMPERED GLASS IN ANODIZED ALUM. FRAME STOREFRONT

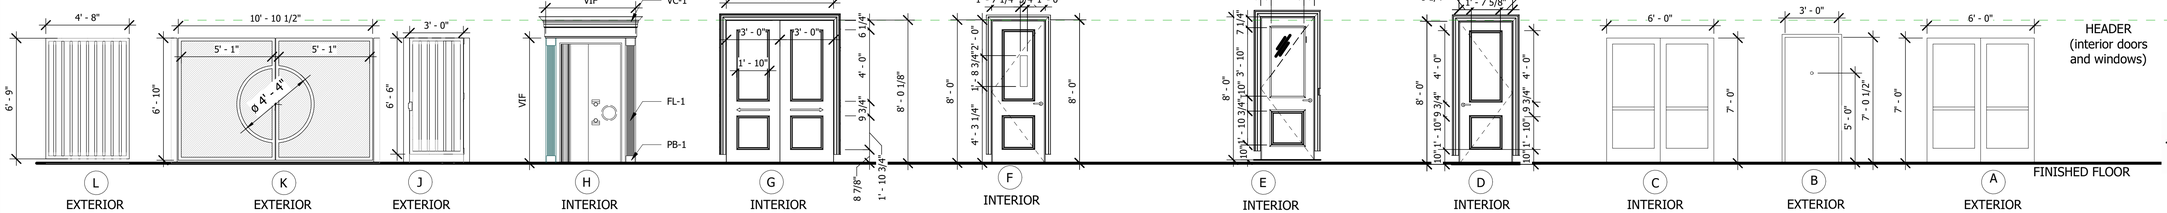


HEADER (interior doors and windows)

L EXTERIOR
STEEL FENCE
FINISH: PAINTED (REF: SITE PLAN DETAILS )

K EXTERIOR
STEEL DOORS
FINISH: PAINTED (REF: SITE PLAN DETAILS )

J EXTERIOR
STEEL DOORS
FINISH: PAINTED

H INTERIOR
VAULT DOOR BY DEIBOLD TRIM BY CARPETNTER
FINISH: PAINTED PA-1

G INTERIOR
PAIR OF SOLID CORE WOOD SLIDING DOORS
FINISH: PAINTED P-1

PANEL SIDE FACED LOBBY TRIM TO BE INSTALLED BY CARPENTER

F INTERIOR
(JELDWEN) WOOD DOOR W/ SOLID CORE IN PREHUNG WOOD FRAME WITH 4"x20" VIEWLITE (4 3/4"x 20 3/4" d.l.o.) FRAME FINISH: PAINTED P-1.

DOOR LITE OPENINGS BY MGF. FABRICATE TRIM KITS AND GLASS BY OTHERS

E INTERIOR
SOLID CORE (JELDWEN) WOOD IN PRE-HUNG WOOD
FRAME WITH 1/4" THICK CLEAR SAFETY TEMPERED GLASS (22" x 46" d.l.o.) FRAME FINISH: PAINTED P-1

DOOR LITE OPENINGS BY MGF. FABRICATE TRIM KITS AND GLASS BY OTHERS

D INTERIOR
SOLID CORE (JELDWEN)WOOD IN PREHUNG WOOD FRAME FINISH:PAINTED P-1

C EXTERIOR
ALUMINUM CLEAR ANODIZE STOREFRONT DOORS WITH 1/4" CLEAR GLASS PANELS WITH SHGC 0.18

B EXTERIOR
PAINTED EXTERIOR INSULATED HOLLOW METAL
DOOR W/ DOORSCOPE

A EXTERIOR
ALUMINUM STOREFRONT DOORS CLEAR ANODIZE WITH 1/4"
GRAY TINTED SAFETY GLASS PANELS WITH SHGC 0.18


SLI DESIGN, INC.
ARCHITECTURE PLANNING INTERIOR DESIGN
15810 PARK TEN PLACE, SUITE 300
HOUSTON, TEXAS 77084
713-465-4650
www.sligroup.com

© COPYRIGHT

Shell Federal CREDIT UNION
26620 FM 1093 Rd
Katy, TX 77494
Project Number : 8972

| ISSUED FOR | DATE |
|---|---|
| ISSUED FOR CLIENT APPROVAL | 1/26/26 |
| ISSUED FOR BIDDING | 4/13/2026 |
| ISSUED FOR PERMIT | 4/13/2026 |
| ISSUED FOR CONSTRUCTION | |

**REVISIONS**

| MARK | DESCRIPTION | DATE |
|---|---|---|

The information, ideas, designs, details, layouts, techniques, features, arrangements, plans, sequences, dimensions, allowances, tolerances, conceptions, specifications, intentions, technology or embodiments, as illustrated, arranged, displayed, noted, recorded, indicated, represented, disclosed, evidenced, detailed or otherwise reduced to tangible form hereon, either expressly, inherently or by implication, are the confidential and proprietary information of SLI Design, Inc., and shall not be used for any purpose other than the specific project or undertaking identified on the drawing title block or legend for which they are and have been prepared by SLI Design, Inc. Any other reproduction, disclosure or use of any portion of the confidential and proprietary information of SLI Design, Inc., shall be a breach of the obligation of confidence created by the acceptance of this drawing from SLI Design, Inc. for a specific project or Contract. Any copying, duplicating, reproducing, utilization, alteration, modification, revision or change to this drawing, is expressly prohibited unless done with the prior written consent or approval of SLI Design, Inc., and shall not be undertaken without receipt of such prior written approval. This drawing is loaned by SLI Design, Inc., for the limited purpose of complying with a specific Contract. The drawing remains the property of SLI Design, Inc., and shall be returned upon request or completion of the contract, unless specifically authorized by Contract, under which it was loaned.

PRINT DATE: 4/13/2026 3:50:18 PM

REGISTERED ARCHITECT THOMAS B. TAMER 14288 STATE OF TEXAS
4.13.26

DRAWING TITLE
**DOOR AND WINDOW SCHEDULE**

| DRAWN BY | BY | SHEET NO. |
|---|---|---|
| CHECKED BY | BM | A-2.00 |
| APPROVED BY | TB | |

C:\Users\16-01-PC\Documents\Shell_Federal_Credit_Union_Central_Fulshear_R2026-3_jbrustmeyer.rvt