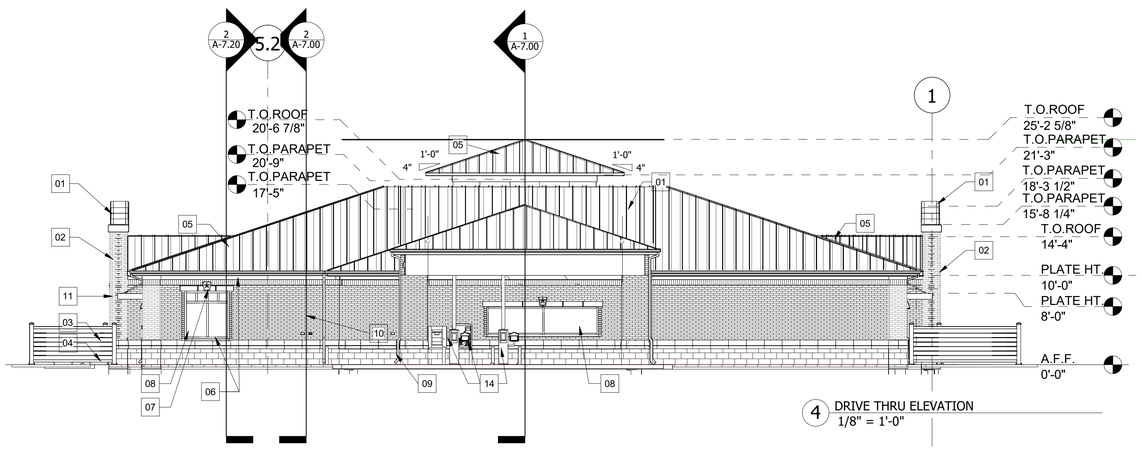

4 DRIVE THRU ELEVATION
1/8" = 1'-0"

EXTERIOR FINISH SCHEDULE

STANDING SEAM METAL ROOF: BERRIDGE FOREST GREEN (VARIANCE APPROVED)

GUTTERS & DOWNSPOUTS: TO MATCH BERRIDGE FOREST GREEN

DIRECT-APPLIED STUCCO TO MATCH:
MANUFACTURER: ICI COLOR: WHITE BUCKS (#493)

HOLLOW METAL DOORS AND FRAMES: RE: A-2.00
WINDOW FRAMES: GREEN TO MATCH BERRIDGE (OLDCASTLE INTERSATE GREEN)
GLASS: SEE SHEET A-2.00

FIELD BRICK:
MANUFACTURER: MERDIAN
COLOR: RED WIRE CUT #222
SIZE: MODULAR
MORTAR: RIO GRANDE RED

STUCCO TO MATCH:
COLOR: #1039 STONE HOUSE

SPLIT FACE CMU:
COLOR: SCP WHITE LIMESTONE
MORTAR: AHI CAPROCK BUFF

WATERTABLE: SPLIT FACE SILL WITH CHAMFER (JOHNSON CONCRETE PRODUCT)
COLOR: WHITE LIMESTONE
MORTAR: AHI CAPROCK BUFF

ELEVATION NOTES

NOTE NUMBER	NOTE TEXT
01	STUCCO MOLDS;RE: 3/A-8.00
02	MODULAR BRICK; FIELD COLOR: RE: SCHEDULE
03	SPLIT FACE CMU (TEXTURED): RE: SCHEDULE
04	SPLIT FACE CMU (SMOOTH); RE: SCHEDULE
05	STANDING SEAM METAL ROOF; RE: A-5.00
06	SOLDIER COURSE MODULAR BRICK; ACCENT BRICK
07	CAST STONE HEADER WITH KEYSTONE; RE: A-8.30
08	SCHEDULED WINDOW; RE: A-2.00
09	PRE-FINISHED GUTTERS AND DOWNSPOUTS; RE:A-5.00
10	HOLLOW METAL DOOR: RE: A-2.00
11	METAL AWNING: RE: A-5.00
12	STUCCO; RE: SCHEDULE
13	STUCCO MOLD BAND; RE: A-9.00
14	BANK EQUIPMENT. REF: SPEC SHEETS
15	STUCCO MOLD TRIMS;RE:A-9.00
16	SIGNAGE: RE: A-14.10

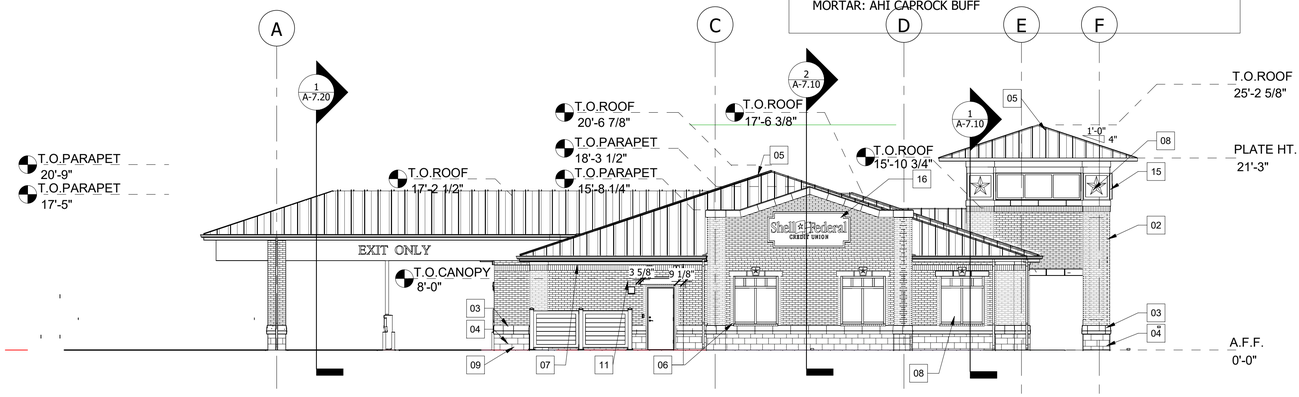

3 ALAMO WALL DRIVE THRU EXIT ELEVATION
1/8" = 1'-0"

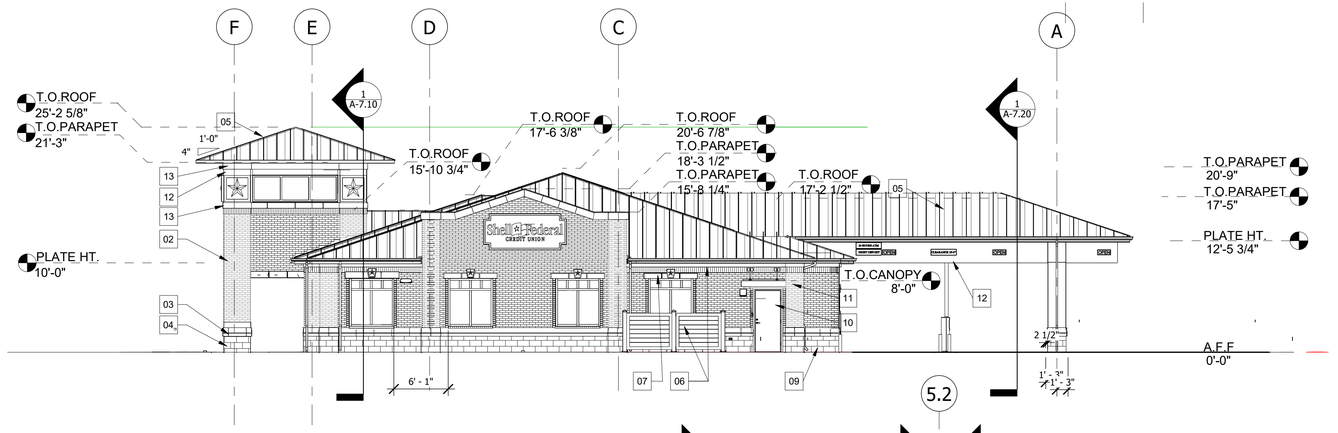

2 ALAMO WALL DRIVE THRU ENTRY ELEVATION
1/8" = 1'-0"

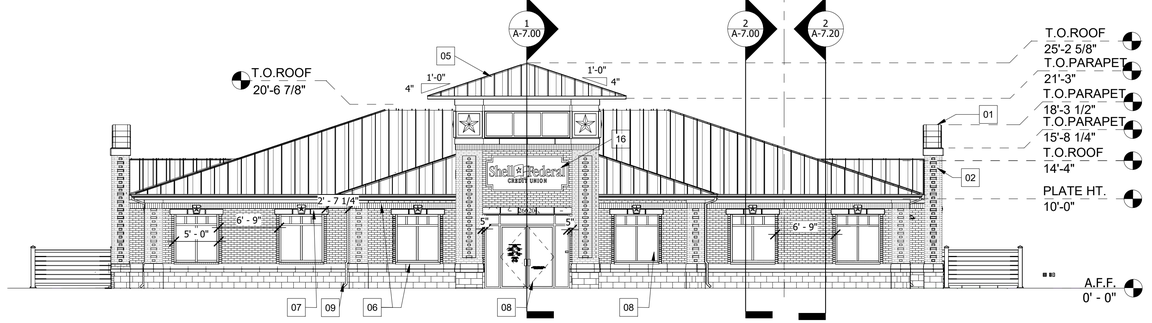

1 FRONT ELEVATION
1/8" = 1'-0"

SLI DESIGN, INC.
ARCHITECTURE PLANNING INTERIOR DESIGN
15810 PARK TEN PLACE, SUITE 300
HOUSTON, TEXAS 77084
713-465-4650
www.sligroup.com

© COPYRIGHT

Shell Federal CREDIT UNION
26620 FM 1093 Rd
Katy, TX 77494

Project Number : 8972

	DATE
ISSUED FOR CLIENT APPROVAL	1/26/26
ISSUED FOR BIDDING	4/13/2026
ISSUED FOR PERMIT	4/13/2026
ISSUED FOR CONSTRUCTION	

REVISIONS

MARK	DESCRIPTION	DATE

The information, ideas, designs, details, layouts, techniques, features, arrangements, plans, sequences, dimensions, allowances, tolerances, conceptions, specifications, intentions, technology or embodiments, as illustrated, arranged, displayed, noted, recorded, indicated, represented, disclosed, evidenced, detailed or otherwise reduced to tangible form hereon, either expressly, inherently or by implication, are the confidential and proprietary information of SLI Design, Inc., and shall not be used for any purpose other than the specific project or undertaking identified on the drawing title block or legend for which they are and have been prepared by SLI Design, Inc. Any other reproduction, disclosure or use of any portion of the confidential and proprietary information of SLI Design, Inc., shall be a breach of the obligation of confidence created by the acceptance of this drawing from SLI Design, Inc. for a specific project or Contract. Any copying, duplicating, reproducing, utilization, alteration, modification, revision or change to this drawing, is expressly prohibited unless done with the prior written consent or approval of SLI Design, Inc., and shall not be undertaken without receipt of such prior written approval. This drawing is loaned by SLI Design, Inc., for the limited purpose of complying with a specific Contract. The drawing remains the property of SLI Design, Inc., and shall be returned upon request or completion of the contract, unless specifically authorized by Contract, under which it was loaned.

PRINT DATE: 4/13/2026 2:19:03 PM

REGISTERED ARCHITECT THOMAS B. MAYER 14288 STATE OF TEXAS
4.13.26

DRAWING TITLE
EXTERIOR BUILDING ELEVATIONS

DRAWN BY	JB
CHECKED BY	BM
APPROVED BY	TB

SHEET NO. A-6.00

C:\Users\16-01-PC\Documents\Shell_Federal_Credit_Union_Central_Fulshear_R2026-3_jbmaltmeyer.rvt