WALL MATERIAL LEGEND							
CODE	MFG	SERIES	COLOR	ITEM #	SIZE	NOTES	FLAME SPREAD & SMOKE DEVELOPMENT INDEX
CHR-1	MASON MILLS		PA-2	MC-47	3/4" X 4"	3'-0" AFF	CLASS A PER IBC 2015 SECTION 803.9
CR-1	BMC		PA-2	BMC49	9/16" X 3-5/8"		CLASS A PER IBC 2015 SECTION 803.9
PA-1	SHERWIN WILLIAMS	PRO MAR 200	MACADAMIA	SW-6142		EGGSHELL FINISH	CLASS A PER IBC 2015 SECTION 803.9
PA-2	SHERWIN WILLIAMS	PRO MAR 200	NACRE	SW-6154		EGGSHELL FINISH, WOOD TRIM COLOR	CLASS A PER IBC 2015 SECTION 803.9
PA-3	SHERWIN WILLIAMS	PRO MAR 200	ORIGAMI WHITE	SW-7636		EGGSHELL FINISH, CEILING PAINT COLOR	CLASS A PER IBC 2015 SECTION 803.9
WT-1	DALTILE	ESTA VILLA	TERRACE BEIGE	EV98	3" X 12"	8MM THICKNESS, CUT INTO 3"H PIECES	CLASS A PER IBC 2015 SECTION 803.9
WT-2	TILES 2000		NISDAO		12" X 12"	5/16" THICKNESS, 3/16" GROUT THICKNESS, DIAMOND LAYOUT	CLASS A PER IBC 2015 SECTION 803.9
WT-3	DALTILE	ESTA VILLA	TERRACE BEIGE	EV98	12" X 12"	5/16" THICKNESS, 3/16" GROUT THICKNESS, BRICK LAYOUT	CLASS A PER IBC 2015 SECTION 803.9
WT-4	DALTILE	PORTFOLIO	COTTO	PF10	12" X 24"		CLASS A PER IBC 2015 SECTION 803.9

PLASTIC LAMINATE MATERIAL LEGEND							
CODE	MFG	SERIES	COLOR	ITEM #	SIZE	NOTES	FLAME SPREAD & SMOKE DEVELOP INDEX
PL-1	FORMICA		ACAJOU MAHOGANY	7008-43		ARTISAN TEXTURE	CLASS A PER IBC 2015 SECTION 803.9
PL-2	WILSONART		DESERT ZEPHYR	4841-60		MATTE FINISH	CLASS A PER IBC 2015 SECTION 803.9

FLOORING MATERIAL LEGEND							
CODE	MFG	SERIES	COLOR	ITEM#	SIZE	NOTES	FLAME SPREAD & SMOKE DEVELOP INDEX
FS-1	TATE	CCN 1250 FLOOR SYSTEM	1/16" HPL-CHEYENNE GRAY			12" ABOVE CONCRETE SLAB, ON 1 PANEL LIFTER W/ WALL MOUNTED HOLDER	CLASS I PER IBC 2015 SECTION 804.4.1, .2
FT-1	DALTILE	ESTA VILLA	TERRACE BEIGE	EV98	18" X 18"	5/16" THICKNESS, 3/16" GROUT LINE THICKNESS	CLASS I PER IBC 2015 SECTION 804.4.1, .2
FT-1A	DALTILE	ESTA VILLA	TERRACE BEIGE	EV98	12" X 12"	5/16" THICKNESS, 3/16" GROUT LINE THICKNESS	CLASS I PER IBC 2015 SECTION 804.4.1, .2
FT-2	DALTILE	PORTFOLIO	CHOCOLATE	PF08	12" X 24"	5/16" THICKNESS, 3/16" GROUT LINE THICKNESS	CLASS I PER IBC 2015 SECTION 804.4.1, .2
FT-3	DALTILE	ESTA VILLA	TERRACE BEIGE	EV98	12" X 12"	5/16" THICKNESS, 3/16" GROUT LINE THICKNESS	CLASS I PER IBC 2015 SECTION 804.4.1, .2
GR-1	TEXRITE	CHROMAFLEX	CANVAS	251		TO USE W/ FT-1 & FT-2	CLASS I PER IBC 2015 SECTION 804.4.1, .2
GR-2	CUSTOM	PRISM SCG	KHAKI	186		TO USE W/ FT-3, WT-1, WT-2, WT-3, & WT-4	CLASS I PER IBC 2015 SECTION 804.4.1, .2
ST-1A	DALTILE		VERDE UBATUBA		12" X 12"	3/8" THICK, CUT INTO 8-1/2"X8-1/2" FOR ACCENT FLOOR TILES	CLASS I PER IBC 2015 SECTION 804.4.1, .2
CA-1						PATTERN LAYOUT	CLASS I PER IBC 2015 SECTION 804.4.1, .2

BASE MATERIAL LEGEND							
CODE	MFG	SERIES	COLOR	ITEM #	SIZE	NOTES	FLAME SPREAD & SMOKE DEVELOP INDEX
RB-1	ROPPE	PINNACLE	BLACK BROWN	193	4"	COIL; COVE	CLASS I PER IBC 2015 SECTION 804.4.1, .2
TB-1	DALTILE	ESTA VILLA	TERRACE BEIGE	EV98	3" X 12"	5/16" THICKNESS	CLASS I PER IBC 2015 SECTION 804.4.1, .2
WB-1	BMC		PA-2	B395	9/16" X 4-1/2"	STAIN TO MATCH PL-1 FOR MILLWORK APPLICATIONS	CLASS I PER IBC 2015 SECTION 804.4.1, .2

SOLID SURFACE MATERIAL LEGEND						
CODE	MFG	SERIES	COLOR	ITEM #	SIZE	NOTES	FLAME SPREAD & SMOKE DEVELOP INDEX
ST-1	ARIZONA TILE		VERDE UBATUBA			1-1/2" BULLNOSE EDGE	CLASS A PER IBC 2015 SECTION 803.9

WINDOW COVERINGS							
CODE	MFG	SERIES	COLOR	ITEM #	SIZE	NOTES	FLAME SPREAD & SMOKE DEVELOP INDEX
MB-1	SWF	ALUMINUM HORIZONTAL BLINDS	VANILLA	100	1"	ALL EXTERIOR WINDOWS	CLASS A PER IBC 2015 SECTION 803.9
RS-1	INSOROLL	ECLIPSE BLACKOUT	SAND W/VANILLA FASCIA	064		DRIVE-THRU TELLER EXTERIOR WINDOW, REF: A-14.00	CLASS A PER IBC 2015 SECTION 803.9

RESTROOM ACCESSORIES				
NO.	MFG	DESCRIPTION	ITEM #	QTY
RA-1	American Specialties Inc.	Profile™ - Automatic Hand Dryer - Steel Cover - (100-240V) - 93 Satin Stainless Steel - Surface Mounted (0185-93)	0185-93	3
RA-2	American Specialties Inc.	TOILET TISSUE DISPENSER, TWIN HIDE-A-ROLL-SURFACE MOUNTED	0030	4
RA-3	AMERICAN SPECIALTIES INC.	36" LONG 1-1/4" DIA – CONCEALED MOUNT GRAB BARS	3700-914	11
RA-4	AMERICAN SPECIALTIES INC.	42" LONG 1-1/4" DIA – CONCELALED MOUNT GRAB BARS	3700-1067	7
RA-5	AMERICAN SPECIALTIES INC.	SURFACE MOUTED VERTICAL BABY CHANGING STATION	9015	1
RA-6	AMERICAN SPECIALTIES INC.	AUTOMATIC LIQUID SOAP AND GEL HAND SANITIZER DISPENSER – 35 OZ. – STAINLESS STEEL – SURFACE MOUNTED	0360	3

GENERAL NOTES	
NO.	DESCRIPTION
1	SUBMIT A 12"X12" SAMPLE OF WALL FINISHES TO SLI FOR APPROVAL
2	PROVIDE SHOP DRAWINGS FOR ALL PLASTIC LAMINATE CASE GOODS
3	ALL CARPET/VCT TRANSITIONS TO BE FLUSH
5	RUBBER TRANSITION STRIPS TO BE INSTALLED BETWEEN VCT TRANSITION TO GLUE DOWN CARPET
6	ALL GROUT LINES TO BE SEALED
7	ALL WALL COVERING MATERIAL SUPPLIED AND INSTALLED BY SLI
8	RENO TK SCHLUTER MATERIAL TRANSITION STRIP TO BE INSTALLED BETWEEN CERAMIC TILE AND GLUE-DOWN CARPET, & CERAMIC TILE AND VCT
9	ALL VCT TO BE SEALED WITH 3-5 COATS OF WAX, BUFF BETWEEN COATS
10	ANY REMAINING MATERIAL TO BE GIVEN TO CLIENT AS ATTIC STOCK

ROOM FINISH SCHEDULE

NO.	ROOM	FLOOR	BASE	WALL ►	WALL ▲	WALL ◄	WALL ▼	CEILING
100	VESTIBULE	FT-1, FT-1A, FT-2/ST-1A	TB-1	PA-1, CHR-1	PA-1	PA-1, CHR-1	PA-1	PA-3, CM-1
101	LOBBY	FT-1, FT-1A, FT-2/ST-1A, CA-1	WB-1	PA-1, CHR-1	PA-1, CHR-1	PA-1, CHR-1	PA-1, CHR-1	PA-3, CM-1
102	REST ROOM	FT-3		WT-2, WT-3, WT-4	WT-2, WT-3, WT-4	WT-2, WT-3, WT-4	WT-2, WT-3, WT-4	
103	REST ROOM	FT-3		WT-2, WT-3, WT-4	WT-2, WT-3, WT-4	WT-2, WT-3, WT-4	WT-2, WT-3, WT-4	
104	VESTIBULE	CA-1	WB-1	PA-1, CHR-1	PA-1, CHR-1	PA-1, CHR-1	PA-1, CHR-1	CM-1
104	HALL	CA-1	WB-1	PA-1	PA-1	PA-1	PA-1	CM-1
105	OFFICE	CA-1	WB-1	PA-1	PA-1	PA-1	PA-1	CM-1
106	OFFICE	CA-1	WB-1	PA-1	PA-1	PA-1	PA-1	CM-1
107	OFFICE	CA-1	WB-1	PA-1	PA-1	PA-1	PA-1	CM-1
108	OFFICE	CA-1	WB-1	PA-1	PA-1	PA-1	PA-1	CM-1
109	BREAK ROOM	FT-3	TB-1	PA-1	PA-1	PA-1	PA-1	
110	SAFE DEPOSIT	CA-1	RB-1	PA-1	PA-1	PA-1	PA-1	
111	JANITOR	VCT-1	RB-1	PA-1, WT-1, WT-3	PA-1, WT-1, WT-3	PA-1, WT-1, WT-3	PA-1, WT-1, WT-3	
112 A	REST ROOM	FT-3		WT-2, WT-3, WT-4	WT-2, WT-3, WT-4	WT-2, WT-3, WT-4	WT-2, WT-3, WT-4	
112 B	REST ROOM	FT-3		WT-2, WT-3, WT-4	WT-2, WT-3, WT-4	WT-2, WT-3, WT-4	WT-2, WT-3, WT-4	
113	HALLWAY	FT-3	TB-1	PA-1	PA-1	PA-1	PA-1	
113	HALLWAY							
114	TELLERS	CA-1	RB-1	PA-1	PA-1	PA-1	PA-1	
115	DRIVE THRU TELLERS	CA-1	RB-1	PA-1	PA-1	PA-1	PA-1	
116	COIN	CA-1	RB-1	PA-1	PA-1	PA-1	PA-1	CM-1
117	CASH ROOM	CA-1	RB-1	PA-1	PA-1	PA-1	PA-1	
118	OFFICE	CA-1	WB-1	PA-1	PA-1	PA-1	PA-1	CM-1
119	LOUNGE	CA-1	WB-1	PA-1	PA-1	PA-1	PA-1	
120	DATA & ELECTRICAL	VCT-1, FS-1	RB-1	PA-1	PA-1	PA-1	PA-1	
121	WORK ROOM STORAGE	CA-1	RB-1	PA-1	PA-1	PA-1	PA-1	
122	OFFICE	CA-1	WB-1	PA-1	PA-1	PA-1	PA-1	CM-1
123	OFFICE	CA-1	WB-1	PA-1	PA-1	PA-1	PA-1	CM-1
124	OFFICE	CA-1	WB-1	PA-1	PA-1	PA-1	PA-1	CM-1
125	OFFICE	CA-1	WB-1	PA-1	PA-1	PA-1	PA-1	CM-1
126	OFFICE	CA-1	WB-1	PA-1	PA-1	PA-1	PA-1	CM-1
127	CLOSET	CA-1	WB-1	PA-1	PA-1	PA-1	PA-1	
131	GENERATOR ENCLOSURE							
132	DUMPSTER ENCLOSURE							
132	DUMPSTER ENCLOSURE							

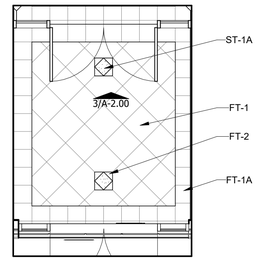

2 VESTIBULE 100 FINISH CALLOUT
1/4" = 1'-0"

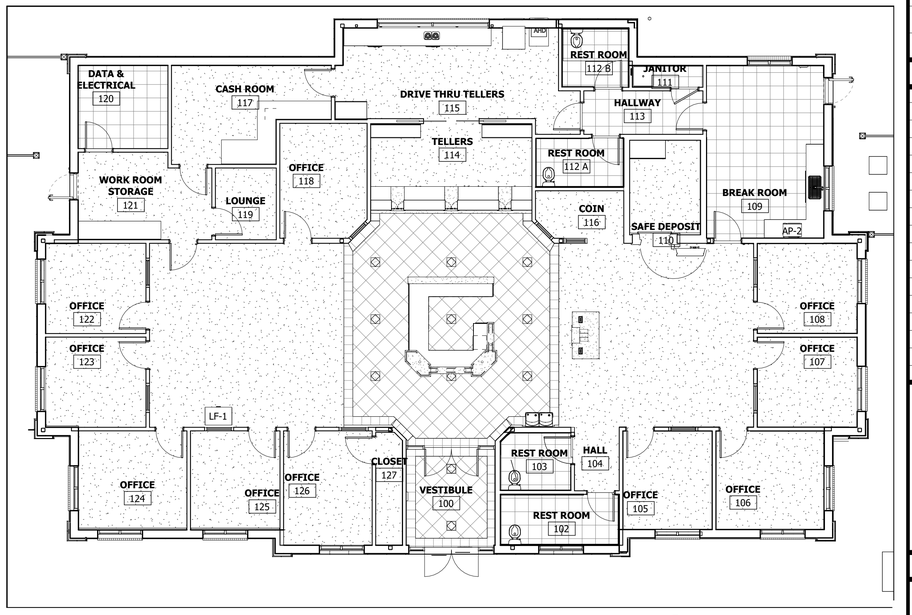

1 LEVEL 1 - FINISH PLAN
1/8" = 1'-0"

APPLIANCE SCHEDULE							
CODE	TYPE	MFG	MODEL #	ITEM #	FINISH	ROOMS	QTY
AP-1	REFRIGERATOR	GE	GIE21GTHBB		BLACK		1
AP-2	MICROWAVE	GE	JES2051DNBB		BLACK	BREAK ROOM 109	1
AP-3	MINI FRIDGE	INSIGNIA	NS-CF26BK9		BLACK	LOBBY 101	1
AP-4	TV by Owner W/ Mount by SLI		TA502 & TS218SU				2

SLI DESIGN, INC.
ARCHITECTURE PLANNING INTERIOR DESIGN
15810 PARK TEN PLACE, SUITE 300
HOUSTON, TEXAS 77084
713-465-4650
www.sligroup.com

© COPYRIGHT

Shell Federal CREDIT UNION
26620 FM 1093 Rd
Katy, TX 77494
Project Number : 8972

ISSUED FOR	DATE
ISSUED FOR CLIENT APPROVAL	1/26/26
ISSUED FOR BIDDING	4/13/2026
ISSUED FOR PERMIT	4/13/2026
ISSUED FOR CONSTRUCTION	

REVISIONS

MARK	DESCRIPTION	DATE

The information, ideas, designs, details, layouts, techniques, features, arrangements, plans, sequences, dimensions, allowances, tolerances, conceptions, specifications, intentions, technology or embodiments, as illustrated, arranged, displayed, noted, recorded, indicated, represented, disclosed, evidenced, detailed or otherwise reduced to tangible form hereon, either expressly, inherently or by implication, are the confidential and proprietary information of SLI Design, Inc., and shall not be used for any purpose other than the specific project or undertaking identified on the drawing title block or legend for which they are and have been prepared by SLI Design, Inc. Any other reproduction, disclosure or use of any portion of the confidential and proprietary information of SLI Design, Inc., shall be a breach of the obligation of confidence created by the acceptance of this drawing from SLI Design, Inc. for a specific project or Contract. Any copying, duplicating, reproducing, utilization, alteration, modification, revision or change to this drawing, is expressly prohibited unless done with the prior written consent or approval of SLI Design, Inc., and shall not be undertaken without receipt of such prior written approval. This drawing is loaned by SLI Design, Inc., for the limited purpose of complying with a specific Contract. The drawing remains the property of SLI Design, Inc., and shall be returned upon request or completion of the contract, unless specifically authorized by Contract, under which it was loaned.

PRINT DATE: 2026/4/14 10:58:21

REGISTERED ARCHITECT THOMAS B. PARKER 14288 STATE OF TEXAS
4.13.26

DRAWING TITLE
FINISHED FLOOR

DRAWN BY	VM
CHECKED BY	VM
APPROVED BY	BH
SHEET NO.	A-12.00

C:\Users\sli\Documents\Shell_Federal_Credit_Union_Central_Fulshear_R2026-3_bpngFWSAU.rvt