ELECTRICAL LEGEND	
SYMBOL	DESCRIPTION
	DUPLEX WALL RECEPTACLE
GFC	DUPLEX WALL RECEPTACLE, GROUND FAULT INTERCEPT
	QUADPLEX WALL RECEPTACLE
	DUPLEX WALL PRECEPTACLE MOUNTED ABOVE COUNTER. 5" ABOVE COUNTER TOP OR 1" ABOVE BACKSPLASH U.N.O.
GFCI	DEDICATED DUPLEX WALL RECEPTACLE ABOVE COUNTER. 5"ABOVE COUNTEROP OR 1" ABOVE BACKSPLASH U.N.O.
	QUADPLEX WALL RECEPTACLE MOUNTED ABOVE COUNTER
	WALL DATA BOX WITH TWO (2) RJ-45 PORTS
WP	EXTERIOR WEATHERPROOF DUPLEX RECEPTACLE
J	JUNCTION BOX
C	DATA CABLE

GENERAL NOTES

1. ALL OUTLETS/RECEPTACLES TO BE MOUNTED VERTICALLY @ 15" A.F.F. U.N.O.
2. ALL OUTLETS/RECEPTACLES MOUNTED ABOVE COUNTER HEIGHT TO BE MOUNTED HORIZONTALLY
3. OUTLET/RECEPTACLE PLATE; COLOR: WHITE FOR ALL SWITCHES OR SHEETROCK AND BLACK ON WOODGRAIN
4. FOR ATTIC PLAN; RE: ELECTRICAL DRAWING
5. CAMERA LOCATIONS PER SECURITY CONTRACTOR

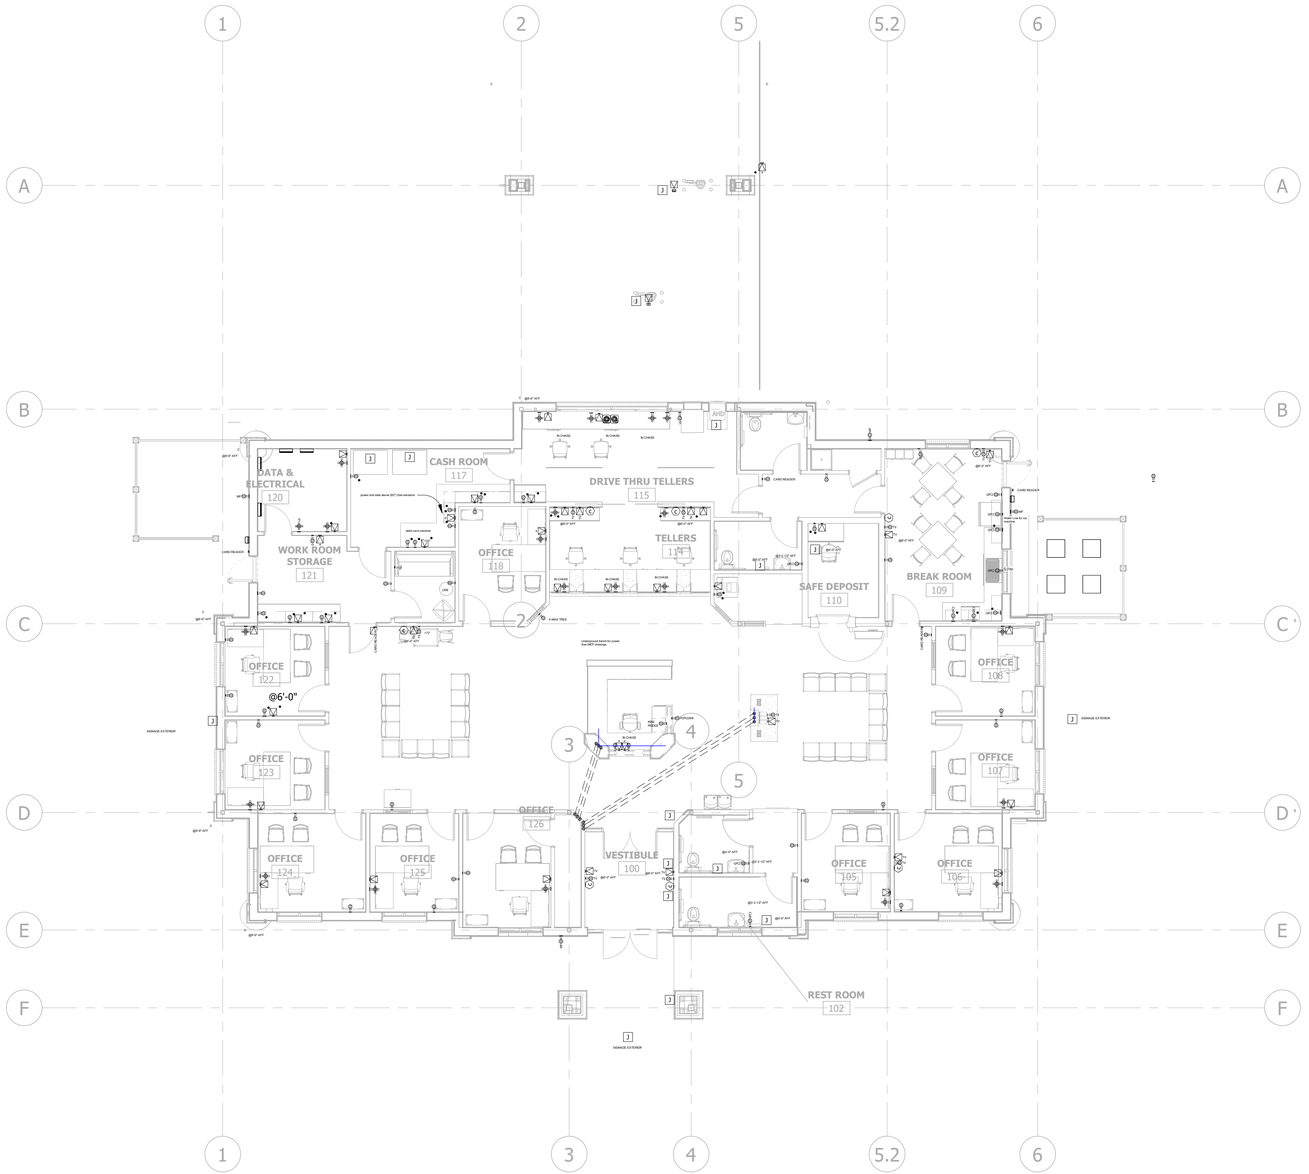

1 LEVEL 1 - ELECTRICAL PLAN
1/8" = 1'-0"

SLI DESIGN, INC.
ARCHITECTURE PLANNING INTERIOR DESIGN
15810 PARK TEN PLACE, SUITE 300
HOUSTON, TEXAS 77084
713-465-4650
www.sligroup.com

© COPYRIGHT

Shell Federal CREDIT UNION

26620 FM 1093 Rd
Katy, TX 77494

Project Number : 8972

	DATE
ISSUED FOR CLIENT APPROVAL	1/26/26
ISSUED FOR BIDDING	4/13/2026
ISSUED FOR PERMIT	4/13/2026
ISSUED FOR CONSTRUCTION	

REVISIONS

MARK	DESCRIPTION	DATE

The information, ideas, designs, details, layouts, techniques, features, arrangements, plans, sequences, dimensions, allowances, tolerances, conceptions, specifications, intentions, technology or embodiments, as illustrated, arranged, displayed, noted, recorded, indicated, represented, disclosed, evidenced, detailed or otherwise reduced to tangible form hereon, either expressly, inherently or by implication, are the confidential and proprietary information of SLI Design, Inc., and shall not be used for any purpose other than the specific project or undertaking identified on the drawing title block or legend for which they are and have been prepared by SLI Design, Inc. Any other reproduction, disclosure or use of any portion of the confidential and proprietary information of SLI Design, Inc., shall be a breach of the obligation of confidence created by the acceptance of this drawing from SLI Design, Inc. for a specific project or Contract. Any copying, duplicating, reproducing, utilization, alteration, modification, revision or change to this drawing, is expressly prohibited unless done with the prior written consent or approval of SLI Design, Inc., and shall not be undertaken without receipt of such prior written approval. This drawing is loaned by SLI Design, Inc., for the limited purpose of complying with a specific Contract. The drawing remains the property of SLI Design, Inc., and shall be returned upon request or completion of the contract, unless specifically authorized by Contract, under which it was loaned.

PRINT DATE: 4/13/2026 2:15:54 PM

REGISTERED ARCHITECT THOMAS B. BAKER 14288 STATE OF TEXAS
4.13.26

DRAWING TITLE
POWER PLAN-1ST FLOOR

DRAWN BY	JB
CHECKED BY	JB
APPROVED BY	TB

SHEET NO.
A-13.00

C:\Users\16-01-PC\Documents\Shell_Federal_Credit_Union_Central_Fulshear_R2026-3_jbrustmeyer.rvt