## PLAN KEYED NOTES

| # | NOTE |
|---|---|
| 1 | DOWN TO 14/12 INTAKE GRILLE IN SOFFITT |
| 2 | DOWN TO 6X4 EXHAUST GRILLE IN SOFFITT |
| 3 | BRANCH DUCTWORK TO BE ROUTED THROUGH TRUSSES. |
| 4 | 1" CONDENSATE DOWN TO FFD. |

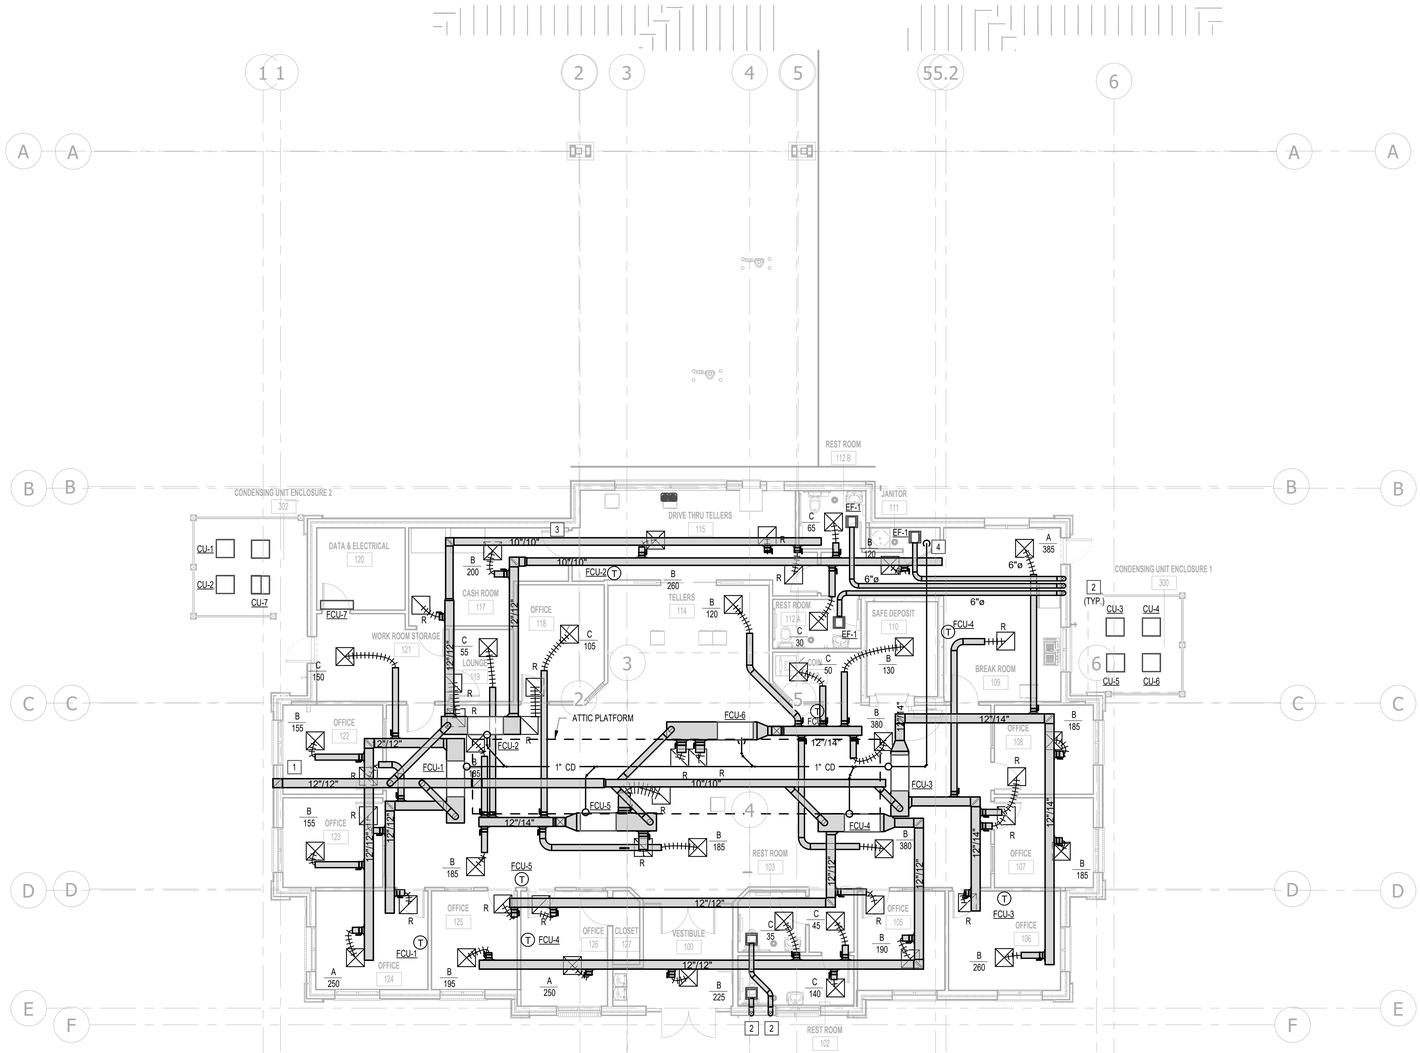


1 **MECHANICAL PLAN**

1/8" = 1'-0"


SLI DESIGN, INC.

ARCHITECTURE PLANNING INTERIOR DESIGN

15810 PARK TEN PLACE, SUITE 300
HOUSTON, TEXAS 77084
713-465-4650
www.sligroup.com


© COPYRIGHT

Shell Federal CREDIT UNION

26620 FM 1093 RD
KATY, TEXAS 77494

Project Number : 8925

| ISSUED FOR | DATE |
|---|---|
| ISSUED FOR CLIENT APPROVAL | |
| ISSUED FOR BIDDING | |
| ISSUED FOR PERMIT | |
| ISSUED FOR CONSTRUCTION | |

**REVISIONS**

| MARK | DESCRIPTION | DATE |
|---|---|---|
| | ISSUE FOR BID | 04/07/2026 |

The information, ideas, designs, details, layouts, techniques, features, arrangements, plans, sequences, dimensions, allowances, tolerances, conceptions, specifications, intentions, technology or embodiments, as illustrated, arranged, displayed, noted, recorded, indicated, represented, disclosed, evidenced, detailed or otherwise reduced to tangible form hereon, either expressly, inherently or by implication, are the confidential and proprietary information of SLI Design, Inc., and shall not be used for any purpose other than the specific project or undertaking identified on the drawing title block or legend for which they are and have been prepared by SLI Design, Inc. Any other reproduction, disclosure or use of any portion of the confidential and proprietary information of SLI Design, Inc., shall be a breach of the obligation of confidence created by the acceptance of this drawing from SLI Design, Inc. for a specific project or Contract. Any copying, duplicating, reproducing, utilization, alteration, modification, revision or change to this drawing, is expressly prohibited unless done with the prior written consent or approval of SLI Design, Inc., and shall not be undertaken without receipt of such prior written approval. This drawing is loaned by SLI Design, Inc., for the limited purpose of complying with a specific Contract. The drawing remains the property of SLI Design, Inc., and shall be returned upon request or completion of the contract, unless specifically authorized by Contract, under which it was loaned.

PRINT DATE: 4/6/2026 3:44:17 PM

DRAWING TITLE
**MECHANICAL PLAN**

| | | |
|---|---|---|
| DRAWN BY | JE | SHEET NO. |
| CHECKED BY | JE | M1.01 |
| APPROVED BY | JE | |

N. CURTIS JONES, JR. 58428 REGISTERED PROFESSIONAL ENGINEER

JE#5126
04/07/2026

THE SEAL APPEARING ON THIS DOCUMENT WAS AUTHORIZED BY N. CURTIS JONES. JR. P.E. 58428


JONES ENGINEERS, L.P.
Consulting Mechanical/Electrical/Plumbing Engineers
9820 Whithorn Dr. Houston, Texas 77095 (713)222-7766
Texas Registered Engineering Firm #F-3811


Autodesk Docs://5126 - SFCU Fulshear/5126_MEP_SFCU_Fulshear_R26.rvt