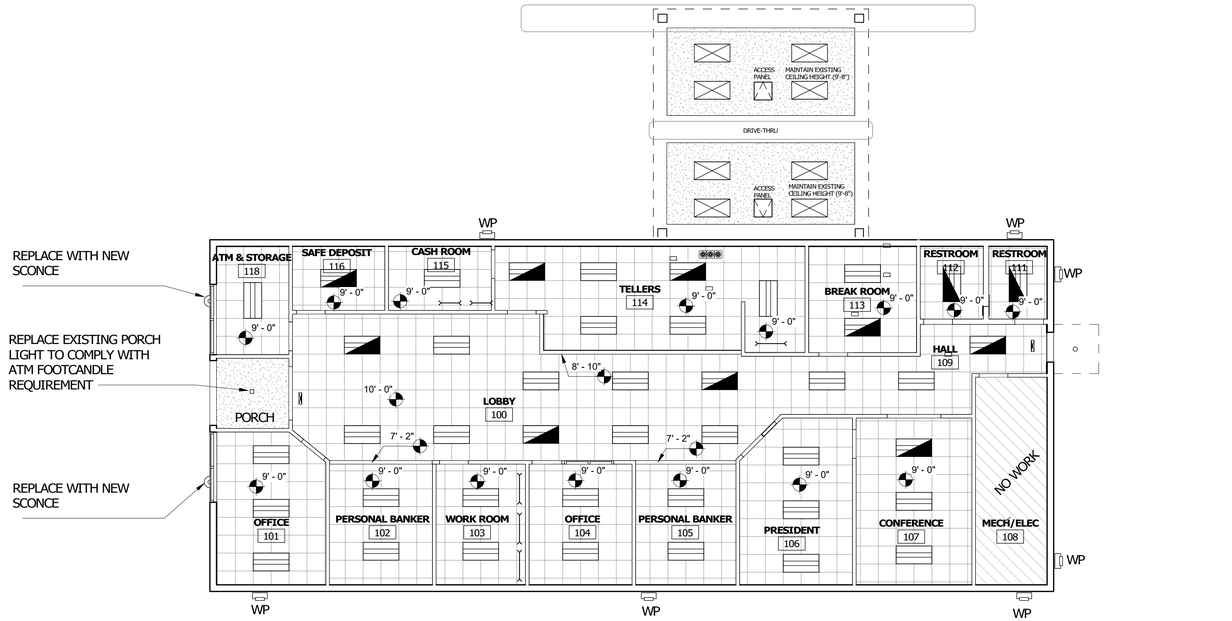

1 LEVEL 1
1/8" = 1'-0"

NORTH

GENERAL NOTES

1. NOTIFY ARCHITECT OF ANY DISCREPANCIES AND/OR OMISSIONS.
2. REMODEL PROJECTS REQUIRE FIELD VERIFICATION BY SUBCONTRACTOR
3. ALL CEILING GRIDS SHALL BE CENTERED IN ROOM UNLESS OTHERWISE SPECIFIED
4. CEILING HEIGHTS TO BE 9'-0" A.F.F. UNLESS OTHERWISED SPECIFIED

CEILING LEGEND

2'X2' CERTAINTEED SAND MICRO TEGULAR CEILING TILE WITH 15/16" WHITE GRID

EXTERIOR GYPSUM BOARD SOFFIT/CEILING WITH STUCCO FINISH (DEIFS)

10' - 10" A.F.F. — INDICATES CEILING HEIGHT

LIGHTING LEGEND

2'X4' RECESSED LED FIXTURE; RE:ELECTRICAL DRAWINGS

2'X4' RECESSED LED FIXTURE WITH EMERGENCY BACKUP; RE:ELECTRICAL DRAWINGS

UNDERCOUNTER TASK LIGHTING; RE:ELECTRICAL DRAWINGS

EMERGENCY EGRESS SIGN/LIGHT RE:ELECTRICAL DRAWINGS

RECESSED EXTERIOR CAN LIGHT FIXTURE; RE:ELECTRICAL DRAWINGS

EXTERIOR WALL PACK RE:ELECTRICAL DRAWINGS

SLI GROUP, INC.
ARCHITECTURE | DESIGN | CONSTRUCTION
15810 PARK TEN PLACE, SUITE 300
HOUSTON, TEXAS 77084
713-465-4650
www.sligroup.com

© COPYRIGHT

PROSPERITY BANK®

PROSPERITY BANK - REMODEL

2424 MARKET STREET
GALVESTON, TEXAS 77550

Project Number : 8973

	DATE
ISSUED FOR CLIENT APPROVAL	
ISSUED FOR BIDDING	02/25/26
ISSUED FOR PERMIT	
ISSUED FOR CONSTRUCTION	

REVISIONS

MARK	DESCRIPTION	DATE

The information, ideas, designs, details, layouts, techniques, features, arrangements, plans, sequences, dimensions, allowances, tolerances, conceptions, specifications, intentions, technology or embodiments, as illustrated, arranged, displayed, noted, recorded, indicated, represented, disclosed, evidenced, detailed or otherwise reduced to tangible form hereon, either expressly, inherently or by implication, are the confidential and proprietary information of SLI Design, Inc., and shall not be used for any purpose other than the specific project or undertaking identified on the drawing title block or legend for which they are and have been prepared by SLI Design, Inc. Any other reproduction, disclosure or use of any portion of the confidential and proprietary information of SLI Design, Inc., shall be a breach of the obligation of confidence created by the acceptance of this drawing from SLI Design, Inc. for a specific project or Contract. Any copying, duplicating, reproducing, utilization, alteration, modification, revision or change to this drawing, is expressly prohibited unless done with the prior written consent or approval of SLI Design, Inc., and shall not be undertaken without receipt of such prior written approval. This drawing is loaned by SLI Design, Inc., for the limited purpose of complying with a specific Contract. The drawing remains the property of SLI Design, Inc., and shall be returned upon request or completion of the contract, unless specifically authorized by Contract, under which it was loaned.

PRINT DATE: 2/25/2026 11:26:06 AM

REGISTERED ARCHITECT
THOMAS R. PALMER
14288
STATE OF TEXAS
02/25/26

DRAWING TITLE
REFLECTED CEILING PLAN

DRAWN BY	Author	SHEET NO.
CHECKED BY	Checker	A-4.00
APPROVED BY	Approver	

C:\Users\16-06-PC\Documents\Prosperity Bank - Galveston_Central model new_amaierKNMLQ.rvt