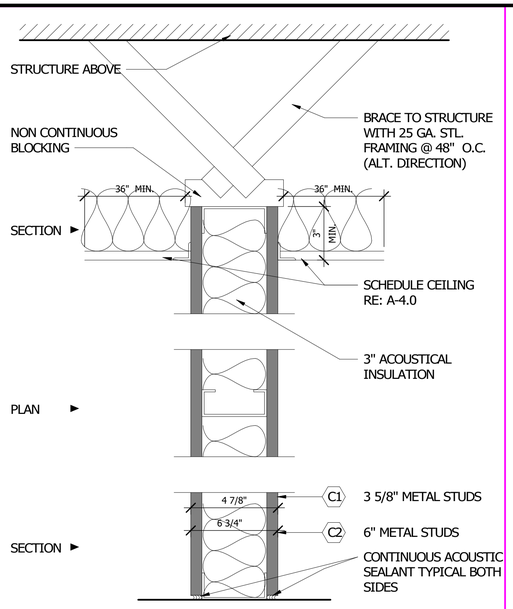


PARTITION TYPE C:
25 GA. METAL STUDS @ 16" O.C.
WITH ONE LAYER OF 5/8" GYPSUM BOARD EACH SIDE
AND 3" FIBERGLASS ACOUSTICAL INSULATION FULL HEIGHT

PARTITION TYPE: C GENERAL SCALE : N.T.S.

3 PARTITION C - MTL STUD
3" = 1'-0"

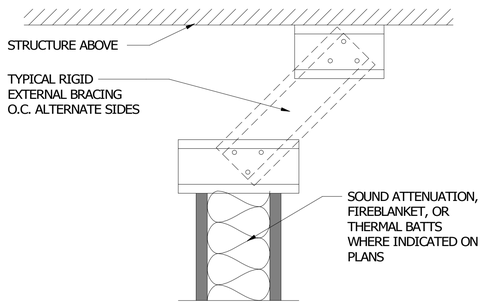


HEAD (FOR LOCATIONS WHERE
PARTITIONS DO NOT ATTACH TO DECK ABOVE)

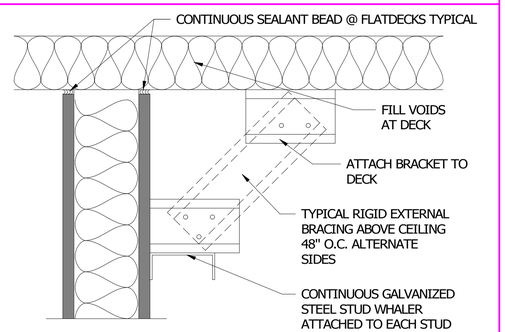


HEAD (FOR LOCATIONS WHERE
PARTITIONS HEIGHT EXCEEDS LISTED LIMITING HEIGHT)

BRACE DETAIL GENERAL SCALE : N.T.S.

**GENERAL NOTES**

1. NOTIFY ARCHITECT OF ANY DISCREPANCIES AND/OR OMISSIONS.
2. REMODEL PROJECTS REQUIRE FIELD VERIFICATION BY SUBCONTRACTOR
3. SAMPLE SHALL BE SUBMITTED TO ARCHITECT FOR APPROVAL

HW SET #01 (Passage Set)
2 pr. Butts - Hager BB1279 41/2 x 4
1 ea. Passage Set - Hager 2510 Whithnell
1 ea. Floor Stop - Hager 242F

HW SET #02 (Office Lockset)
2 pr. Butts - Hager BB1279 41/2 x 4
1 ea. Office Lockset - Hager 2500 Series
1 ea. Floor Stop - Hager 242F

HW SET #03 (Storeroom Lockset)
2 pr. Butts - Hager BB1279 41/2 x 4
1 ea. Storeroom Lockset - Hager 2580 Whithnell
1 ea. Floor Stop - Rockwood 441H
1 ea. Closer

**DOOR SCHEDULE**

| | LOCATION | | DOOR | | | | | FRAME | | HARDWARE | | |
|---|---|---|---|---|---|---|---|---|---|---|---|---|
| DOOR # | FROM | TO | HAND | TYPE | FINISH | WIDTH | HEIGHT | TYPE | FINISH | SET | FINISH | NOTES |
| 702 | HALL 755 | OFFICE 702 | LH | 1 | ANODIZED ALUM | 3' - 0" | 9' - 0" | B | CLEAR ANODIZED | 01 | 628 | |
| 703 | HALL 755 | OFFICE 703 | RH | 1 | ANODIZED ALUM | 3' - 0" | 9' - 0" | B | CLEAR ANODIZED | 01 | 628 | |
| 704 | HALL 755 | OFFICE 705 | RH | 1 | ANODIZED ALUM | 3' - 0" | 9' - 0" | B | CLEAR ANODIZED | 01 | 628 | |
| 705 | HALL 755 | OFFICE 706 | RH | 1 | ANODIZED ALUM | 3' - 0" | 9' - 0" | B | CLEAR ANODIZED | 01 | 628 | |
| 706 | HALL 755 | OFFICE 707 | RH | 1 | ANODIZED ALUM | 3' - 0" | 9' - 0" | B | CLEAR ANODIZED | 01 | 628 | |
| 707 | HALL 755 | CONFERENCE 708 | LH | 1 | ANODIZED ALUM | 3' - 0" | 8' - 0" | A | CLEAR ANODIZED | 01 | 628 | |
| 708 | HALL 755 | OFFICE 754 | LH | 1 | ANODIZED ALUM | 3' - 0" | 9' - 0" | B | CLEAR ANODIZED | 01 | 628 | |
| 709 | HALL 755 | OFFICE 709 | LH | 1 | ANODIZED ALUM | 3' - 0" | 9' - 0" | B | CLEAR ANODIZED | 01 | 628 | |
| 710 | HALL 755 | OFFICE 753 | LH | 1 | ANODIZED ALUM | 3' - 0" | 9' - 0" | A | CLEAR ANODIZED | 01 | 628 | |
| 711 | HALL 755 | OFFICE 710 | LH | 1 | ANODIZED ALUM | 3' - 0" | 9' - 0" | B | CLEAR ANODIZED | 01 | 628 | |
| 712 | HALL 755 | OFFICE 711 | LH | 1 | ANODIZED ALUM | 3' - 0" | 9' - 0" | B | CLEAR ANODIZED | 01 | 628 | |
| 713 | HALL 755 | WORKROOM 748 | LH | 2 | ANODIZED ALUM | 0" | 0" | A | CLEAR ANODIZED | 01 | 628 | |
| 714 | HALL 755 | OFFICE 712 | LH | 1 | ANODIZED ALUM | 3' - 0" | 9' - 0" | B | CLEAR ANODIZED | 01 | 628 | |
| 715 | HALL 755 | OFFICE 713 | RH | 1 | ANODIZED ALUM | 3' - 0" | 9' - 0" | B | CLEAR ANODIZED | 01 | 628 | |
| 716 | HALL 755 | OFFICE 714 | LH | 1 | ANODIZED ALUM | 3' - 0" | 8' - 0" | A | CLEAR ANODIZED | 01 | 628 | |
| 717 | HALL 756 | OFFICE 715 | LH | 1 | ANODIZED ALUM | 3' - 0" | 9' - 0" | B | CLEAR ANODIZED | 01 | 628 | |
| 718 | HALL 757 | OFFICE 746 | LH | 1 | ANODIZED ALUM | 3' - 0" | 9' - 0" | B | CLEAR ANODIZED | 01 | 628 | |
| 719 | HALL 757 | OFFICE 716 | LH | 1 | ANODIZED ALUM | 3' - 0" | 9' - 0" | B | CLEAR ANODIZED | 01 | 628 | |
| 720 | HALL 757 | OFFICE 745 | RH | 1 | ANODIZED ALUM | 3' - 0" | 9' - 0" | B | CLEAR ANODIZED | 01 | 628 | |
| 721 | HALL 757 | OFFICE 717 | RH | 1 | ANODIZED ALUM | 3' - 0" | 9' - 0" | B | CLEAR ANODIZED | 01 | 628 | |
| 722 | HALL 757 | OFFICE 744 | RH | 1 | ANODIZED ALUM | 3' - 0" | 9' - 0" | B | CLEAR ANODIZED | 01 | 628 | |
| 723 | HALL 757 | OFFICE 718 | RH | 1 | ANODIZED ALUM | 3' - 0" | 9' - 0" | B | CLEAR ANODIZED | 01 | 628 | |
| 724 | HALL 757 | OFFICE 743 | LH | 1 | ANODIZED ALUM | 3' - 0" | 9' - 0" | B | CLEAR ANODIZED | 01 | 628 | |
| 725 | HALL 758 | TEAM LEADER 719 | LH | 1 | ANODIZED ALUM | 3' - 0" | 8' - 0" | A | CLEAR ANODIZED | 01 | 628 | |
| 726 | HALL 757 | OFFICE 720 | LH | 1 | ANODIZED ALUM | 3' - 0" | 9' - 0" | B | CLEAR ANODIZED | 01 | 628 | |
| 727 | HALL 758 | OFFICE 721 | RH | 1 | ANODIZED ALUM | 3' - 0" | 9' - 0" | B | CLEAR ANODIZED | 01 | 628 | |
| 728 | HALL 758 | OFFICE 722 | LH | 1 | ANODIZED ALUM | 3' - 0" | 9' - 0" | B | CLEAR ANODIZED | 01 | 628 | |
| 729 | HALL 758 | OFFICE 723 | RH | 1 | ANODIZED ALUM | 3' - 0" | 9' - 0" | B | CLEAR ANODIZED | 01 | 628 | |
| 730 | HALL 758 | OFFICE 724 | RH | 1 | ANODIZED ALUM | 3' - 0" | 9' - 0" | B | CLEAR ANODIZED | 01 | 628 | |
| 732 | HALL 758 | OFFICE 726 | LH | 1 | ANODIZED ALUM | 3' - 0" | 9' - 0" | B | CLEAR ANODIZED | 01 | 628 | |
| 733 | HALL 758 | OFFICE 727 | LH | 1 | ANODIZED ALUM | 3' - 0" | 9' - 0" | B | CLEAR ANODIZED | 01 | 628 | |
| 734 | HALL 758 | OFFICE 728 | RH | 1 | ANODIZED ALUM | 3' - 0" | 9' - 0" | B | CLEAR ANODIZED | 01 | 628 | |
| 735 | HALL 758 | OFFICE 729 | LH | 1 | ANODIZED ALUM | 3' - 0" | 9' - 0" | B | CLEAR ANODIZED | 01 | 628 | |
| 736 | HALL 758 | OFFICE 730 | LH | 1 | ANODIZED ALUM | 3' - 0" | 9' - 0" | B | CLEAR ANODIZED | 01 | 628 | |
| 737 | HALL 758 | OFFICE 731 | RH | 1 | ANODIZED ALUM | 3' - 0" | 9' - 0" | B | CLEAR ANODIZED | 01 | 628 | |
| 738 | HALL 758 | OFFICE 732 | LH | 1 | ANODIZED ALUM | 3' - 0" | 9' - 0" | B | CLEAR ANODIZED | 01 | 628 | |
| 739 | HALL 758 | OFFICE 733 | RH | 1 | ANODIZED ALUM | 3' - 0" | 9' - 0" | B | CLEAR ANODIZED | 01 | 628 | |
| 740 | HALL 758 | OFFICE 734 | RH | 2 | ANODIZED ALUM | 3' - 0" | 8' - 0" | A | CLEAR ANODIZED | 01 | 628 | |
| 741 | HALL 763 | OFFICE 735 | LH | 1 | ANODIZED ALUM | 3' - 0" | 9' - 0" | B | CLEAR ANODIZED | 01 | 628 | |
| 742 | | | LH | 1 | | 3' - 0" | 9' - 0" | | | 01 | 628 | |
| 743 | HALL 758 | OFFICE 737 | RH | 1 | ANODIZED ALUM | 3' - 0" | 9' - 0" | B | CLEAR ANODIZED | 01 | 628 | |
| 744 | HALL 758 | OFFICE 738 | RH | 1 | ANODIZED ALUM | 3' - 0" | 9' - 0" | B | CLEAR ANODIZED | 01 | 628 | |
| 745 | HALL 758 | STORAGE 739 | LH | 2 | ANODIZED ALUM | 3' - 0" | 8' - 0" | A | CLEAR ANODIZED | 03 | 628 | FROSTED FILM |
| 746 | SECONDARY ENTRY 760 | BREAKROOM 741 | RH | 1 | ANODIZED ALUM | 3' - 0" | 9' - 0" | A | CLEAR ANODIZED | 01 | 628 | |
| 748 | HALL 758 | WORKROOM 742 | | | ANODIZED ALUM | 0" | 0" | | CLEAR ANODIZED | | 628 | GYP BD OPENING |
| 749 | HALL 759 | CONFERENCE 749 | LH | 1 | ANODIZED ALUM | 3' - 0" | 9' - 0" | B | CLEAR ANODIZED | 01 | 628 | FROSTED FILM |
| 750 | CONFERENCE 749 | COFFEE BAR 752 | LH | 1 | ANODIZED ALUM | 3' - 0" | 8' - 0" | A | CLEAR ANODIZED | 01 | 628 | FROSTED FILM |
| 751 | CONFERENCE 749 | STORAGE 750 | LH | 1 | ANODIZED ALUM | 3' - 0" | 8' - 0" | A | CLEAR ANODIZED | 03 | 628 | FROSTED FILM |
| 752 | STORAGE 750 | DATA 751 | LHR | 2 | ANODIZED ALUM | 3' - 0" | 9' - 0" | A | CLEAR ANODIZED | 03 | 628 | |

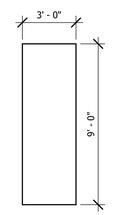


2
PLASTIC LAMINATE DOOR

7 DOOR TYPE 2
1/4" = 1'-0"

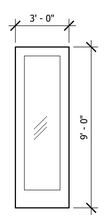


1
ALUMINUM DOOR WITH FULL GLASS LITE (TEMPERED)

6 DOOR TYPE 1
1/4" = 1'-0"

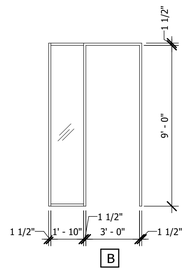


B
ANODIZED ALUMINUM RACO DOOR FRAME AND SIDELITE TEMPERED)

5 DOOR FRAME TYPE B
1/4" = 1'-0"

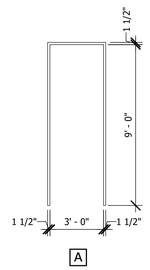


A
ANODIZED ALUMINUM RACO DOOR FRAME

4 DOOR FRAME TYPE A
1/4" = 1'-0"

SLI GROUP, INC.
ARCHITECTURE | DESIGN | CONSTRUCTION
15810 PARK TEN PLACE, SUITE 300
HOUSTON, TEXAS 77084
713-465-4650
www.sligroup.com
© COPYRIGHT

PROSPERITY BANK®
PROSPERITY BANK - RENOVATION
5949 SHERRY LANE
SUITE 750
DALLAS, TEXAS 75225
Project Number : 25-8974-01

| ISSUED | DATE |
|---|---|
| ISSUED FOR CLIENT APPROVAL | |
| ISSUED FOR BIDDING | |
| ISSUED FOR PERMIT | |
| ISSUED FOR CONSTRUCTION | |

**REVISIONS**

| MARK | DESCRIPTION | DATE |
|---|---|---|

The information, ideas, designs, details, layouts, techniques, features, arrangements, plans, sequences, dimensions, allowances, tolerances, conceptions, specifications, intentions, technology or embodiments, as illustrated, arranged, displayed, noted, recorded, indicated, represented, disclosed, evidenced, detailed or otherwise reduced to tangible form hereon, either expressly, inherently or by implication, are the confidential and proprietary information of SLI Design, Inc., and shall not be used for any purpose other than the specific project or undertaking identified on the drawing title block or legend for which they are and have been prepared by SLI Design, Inc. Any other reproduction, disclosure or use of any portion of the confidential and proprietary information of SLI Design, Inc., shall be a breach of the obligation of confidence created by the acceptance of this drawing from SLI Design, Inc. for a specific project or Contract. Any copying, duplicating, reproducing, utilization, alteration, modification, revision or change to this drawing, is expressly prohibited unless done with the prior written consent or approval of SLI Design, Inc., and shall not be undertaken without receipt of such prior written approval. This drawing is loaned by SLI Design, Inc., for the limited purpose of complying with a specific Contract. The drawing remains the property of SLI Design, Inc., and shall be returned upon request or completion of the contract, unless specifically authorized by Contract, under which it was loaned.

PRINT DATE: 2/24/2026 11:31:36 AM

REGISTERED ARCHITECT THOMAS B. TAYLOR 14288 STATE OF TEXAS
02/24/26

DRAWING TITLE
**SCHEDULES**

| | | |
|---|---|---|
| DRAWN BY | Author | SHEET NO. |
| CHECKED BY | Checker | A-2.00 |
| APPROVED BY | Approver | |

C:\Users\16-06-PC\Documents\Prosperity Bank - Sterling Plaza_Central model_amaierKNKLO.rvt