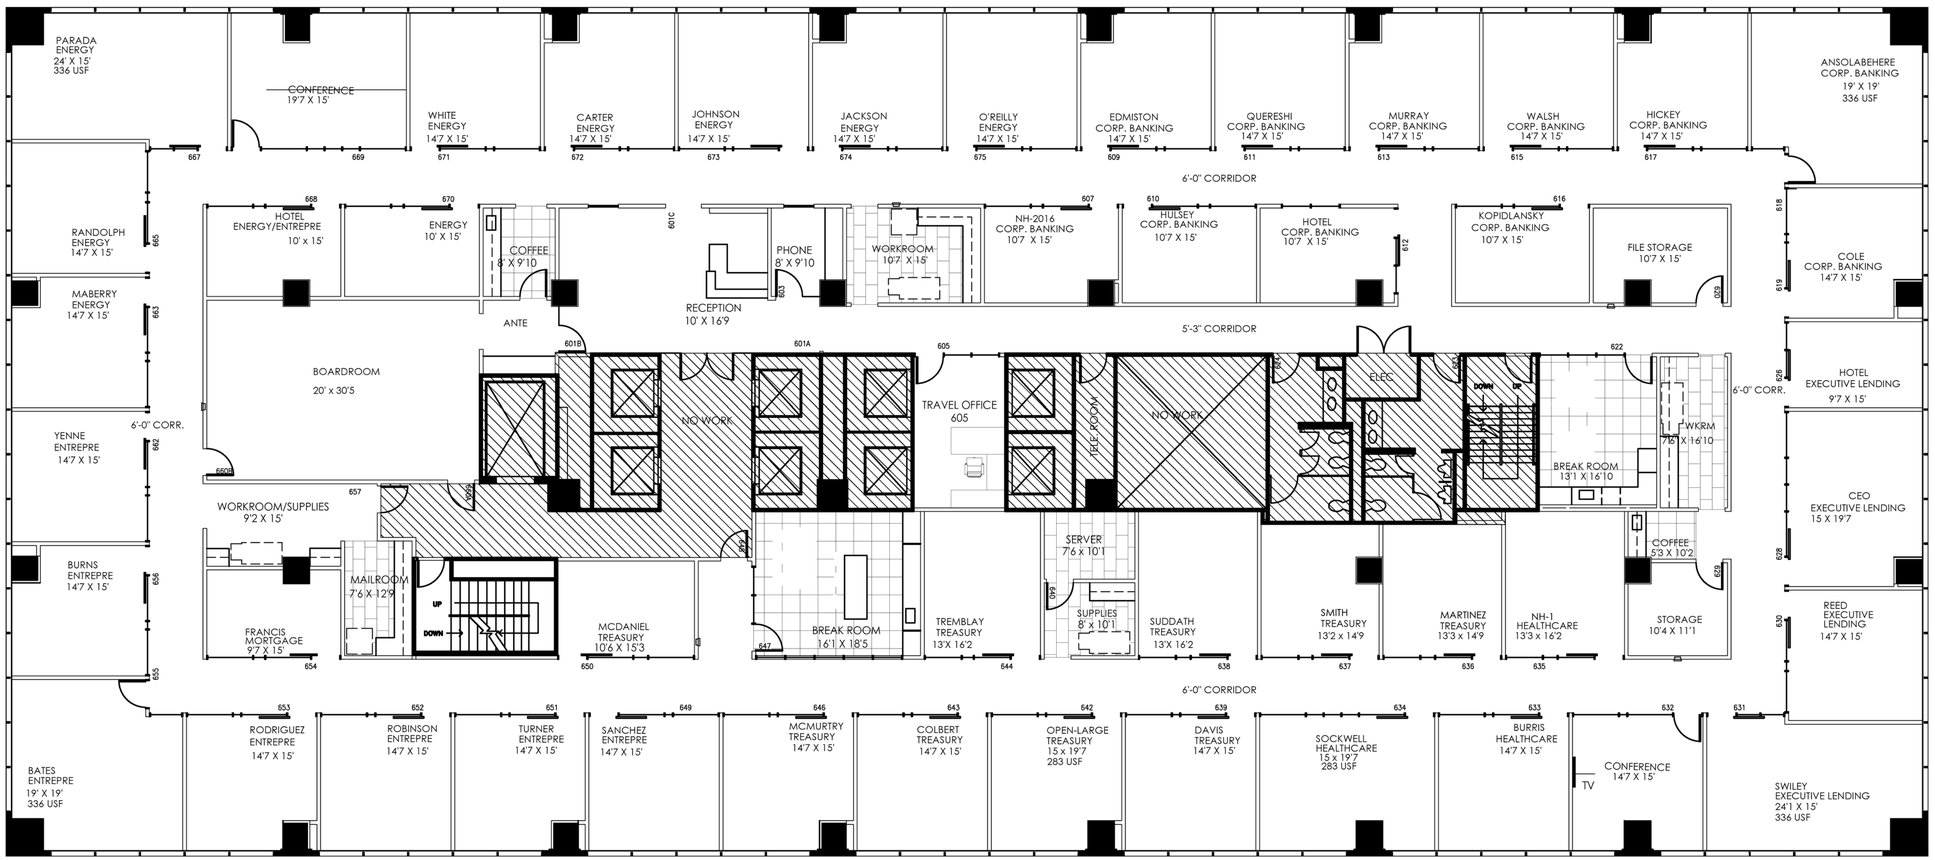

SLI GROUP, INC.
ARCHITECTURE | DESIGN | CONSTRUCTION
15810 PARK TEN PLACE, SUITE 300
HOUSTON, TEXAS 77084
713-465-4650
www.sligroup.com

© COPYRIGHT

PROSPERITY BANK®

PROSPERITY BANK - RENOVATION

5949 SHERRY LANE
SUITE 750
DALLAS, TEXAS 75225

Project Number : 25-8974-01

	DATE
ISSUED FOR CLIENT APPROVAL	
ISSUED FOR BIDDING	02/24/26
ISSUED FOR PERMIT	
ISSUED FOR CONSTRUCTION	

REVISIONS

MARK	DESCRIPTION	DATE

The information, ideas, designs, details, layouts, techniques, features, arrangements, plans, sequences, dimensions, allowances, tolerances, conceptions, specifications, intentions, technology or embodiments, as illustrated, arranged, displayed, noted, recorded, indicated, represented, disclosed, evidenced, detailed or otherwise reduced to tangible form hereon, either expressly, inherently or by implication, are the confidential and proprietary information of SLI Design, Inc., and shall not be used for any purpose other than the specific project or undertaking identified on the drawing title block or legend for which they are and have been prepared by SLI Design, Inc. Any other reproduction, disclosure or use of any portion of the confidential and proprietary information of SLI Design, Inc., shall be a breach of the obligation of confidence created by the acceptance of this drawing from SLI Design, Inc. for a specific project or Contract. Any copying, duplicating, reproducing, utilization, alteration, modification, revision or change to this drawing, is expressly prohibited unless done with the prior written consent or approval of SLI Design, Inc., and shall not be undertaken without receipt of such prior written approval. This drawing is loaned by SLI Design, Inc., for the limited purpose of complying with a specific Contract. The drawing remains the property of SLI Design, Inc., and shall be returned upon request or completion of the contract, unless specifically authorized by Contract, under which it was loaned.

PRINT DATE: 2/24/2026 2:50:36 PM

REGISTERED ARCHITECT
THOMAS B. BAKER
14288
STATE OF TEXAS
02/24/26

DRAWING TITLE
6TH FLOOR FINISH PLAN

DRAWN BY Author
CHECKED BY Checker
APPROVED BY Approver
SHEET NO. A-12.02

C:\Users\16-06-PC\Documents\Prosperity Bank - Sterling Plaza_Central model_amaxer\KNMLG.rvt