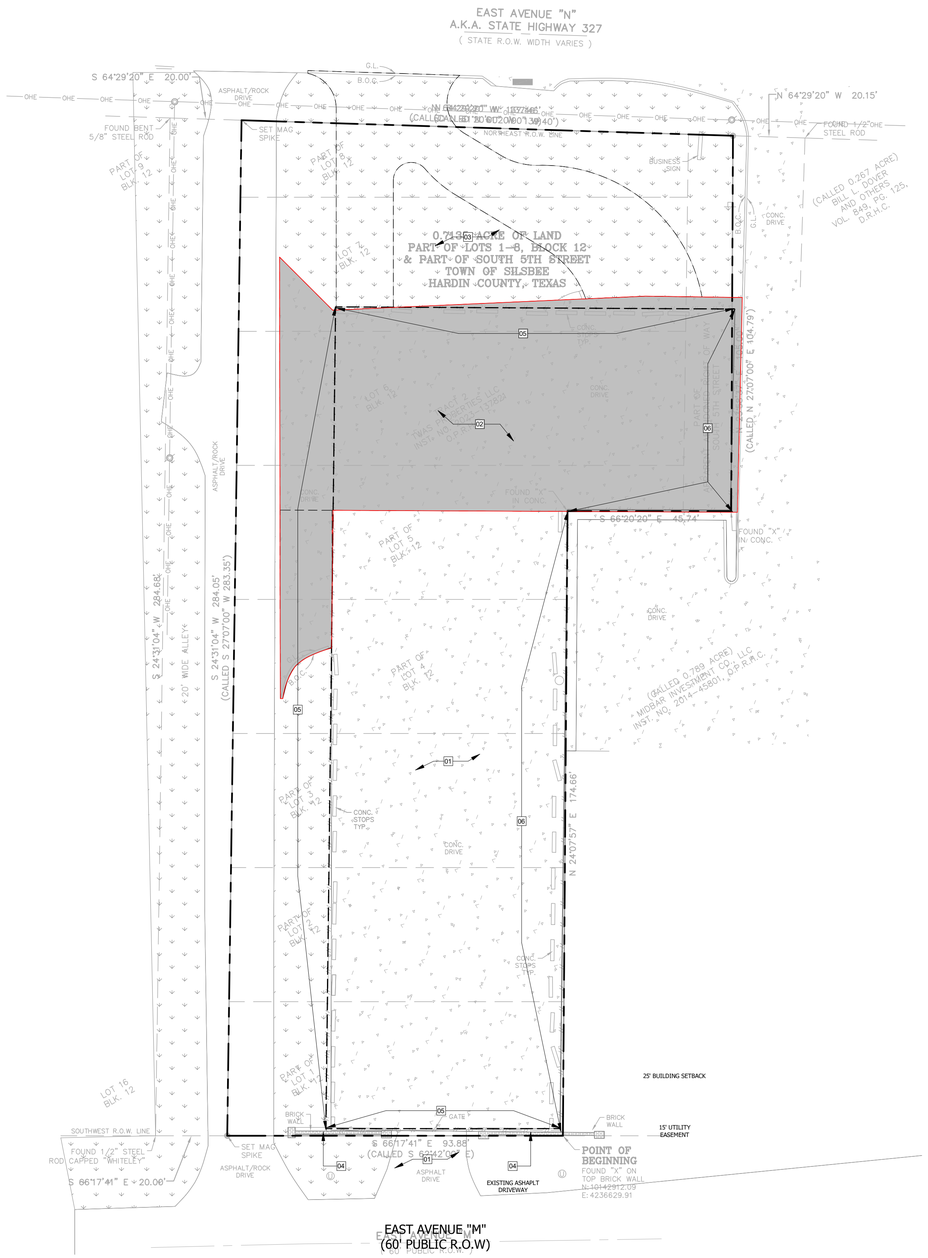

1 SITE DEMO
1" = 20'-0"

TRUE NORTH PLAN NORTH

DEMO SITE KEYED NOTES	
NOTE NUMBER	NOTE TEXT
01	EXISTNG PAVEMENT TO REMAIN
02	DEMO EXISTING PAVEMENT
03	STRIP AND GRUB SITE
04	EXISTNG BRICK WALL TO REMAIN. PRESSURE WASH AND REPAINT.
05	DEMO ECISTING CHAINLINK FENCE
06	EXISTING CHAINLINK FENCE TO REMAIN. REMOVE ALL VEGETATION ALONG FENCE.

LEGEND

EXISTING CONCRETE TO BE REMOVE

SLI DESIGN, INC.

ARCHITECTURE PLANNING INTERIOR DESIGN

15810 PARK TEN PLACE, SUITE 300
HOUSTON, TEXAS 77084
713-465-4650
www.sligroup.com

© COPYRIGHT

Neches FCU - Silsbee ITM
135 HWY 327 E.
Silsbee,Tx 77656

Project Number : 8975

	DATE
ISSUED FOR CLIENT APPROVAL	02.20.2026
ISSUED FOR BIDDING	03.03.2026
ISSUED FOR PERMIT	03.03.2026
ISSUED FOR CONSTRUCTION	

REVISIONS

MARK	DESCRIPTION	DATE

The information, ideas, designs, details, layouts, techniques, features, arrangements, plans, sequences, dimensions, allowances, tolerances, conceptions, specifications, intentions, technology or embodiments, as illustrated, arranged, displayed, noted, recorded, indicated, represented, disclosed, evidenced, detailed or otherwise reduced to tangible form hereon, either expressly, inherently or by implication, are the confidential and proprietary information of SLI Design, Inc., and shall not be used for any purpose other than the specific project or undertaking identified on the drawing title block or legend for which they are and have been prepared by SLI Design, Inc. Any other reproduction, disclosure or use of any portion of the confidential and proprietary information of SLI Design, Inc., shall be a breach of the obligation of confidence created by the acceptance of this drawing from SLI Design, Inc. for a specific project or Contract. Any copying, duplicating, reproducing, utilization, alteration, modification, revision or change to this drawing, is expressly prohibited unless done with the prior written consent or approval of SLI Design, Inc., and shall not be undertaken without receipt of such prior written approval. This drawing is loaned by SLI Design, Inc., for the limited purpose of complying with a specific Contract. The drawing remains the property of SLI Design, Inc., and shall be returned upon request or completion of the contract, unless specifically authorized by Contract, under which it was loaned.

PRINT DATE: 3/3/2026 12:04:15 PM

REGISTERED ARCHITECT
THOMAS P. LAWLER
14288
STATE OF TEXAS

03/03/2026

DRAWING TITLE
DEMO SITE PLAN

DRAWN BY	RG	SHEET NO.
CHECKED BY	BL	SP-1.01
APPROVED BY	TB	

X:\Neches FCU - Silsbee ITM\Drawings\Revit\Neches FCU - Silsbee ITM_ V26_20201L3.rvt