LUMINAIRE SCHEDULE									
SYMBOL	QTY	LABEL	MOUNTING HEIGHT	ARRANGEMENT	DESCRIPTION	LLF	LUMINAIRE LUMENS	LUMINAIRE WATTS	TOTAL WATTS
	1	SL3	30	3 @ 90 DEGREES	LSI P/N: MRS-LED-24L-SIL-5W-UNV-DIM-40-70CRI-FINISH	0.850	23578	196	588
	1	SL4	30	4 @ 90 DEGREES	LSI P/N: MRS-LED-24L-SIL-5W-UNV-DIM-40-70CRI-FINISH	0.850	23578	196	784
	4	D	9.79	SINGLE	WILLIAMS P/N: 4DR-TL-L30/840-DIM-UNV-LW-OF-CS-WETCC	0.850	2042	27.8	111.2

CALCULATION SUMMARY							
LABEL	CALCTYPE	UNITS	AVG	MAX	MIN	AVG/MIN	MAX/MIN
CALCS @ GRADE ADDED POLE	ILLUMINANCE	FC	6	9	1	6	9

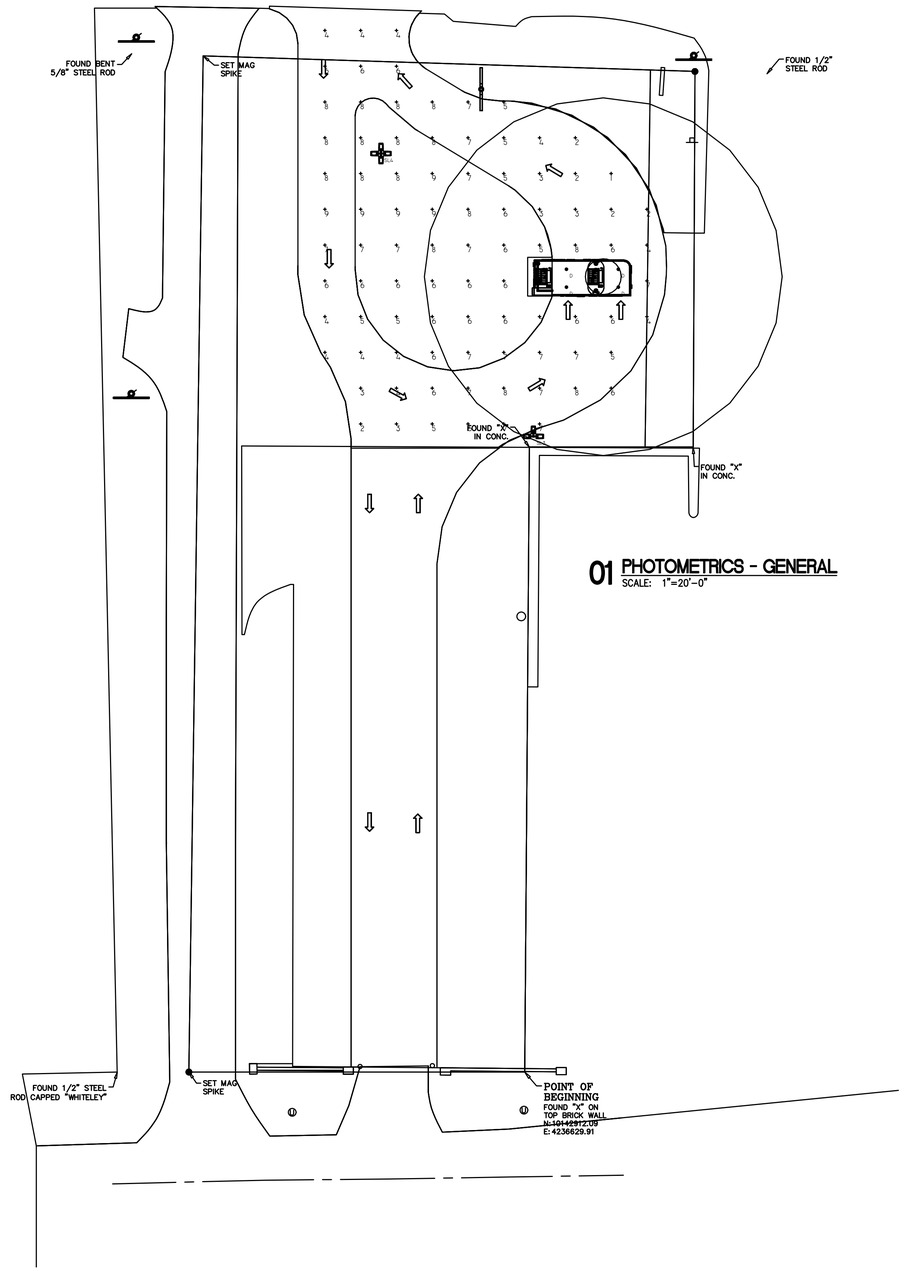

01 PHOTOMETRICS - GENERAL
SCALE: 1"=20'-0"

0 10 20
SCALE: 1"=20'

SLI DESIGN, INC.
ARCHITECTURE PLANNING INTERIOR DESIGN
15810 PARK TEN PLACE, SUITE 300
HOUSTON, TEXAS 77084
713-465-4650
www.sligroup.com

© COPYRIGHT

Neches FCU - Silsbee ITM
State HWY 327 Silsbee, TX 77656

E/B/E PROJECT NUMBER : 26013.00

ISSUED FOR CLIENT APPROVAL	DATE
ISSUED FOR BIDDING	
ISSUED FOR PERMIT	
ISSUED FOR CONSTRUCTION	

REVISIONS

MARK	DESCRIPTION	DATE
	ISSUE FOR PROGRESS REVIEW	02/06/2026
	ISSUE FOR PERMIT & CONSTRUCTION	03/03/2026

PRINT DATE

JOSE M. GUERRERO
154536
REGISTERED PROFESSIONAL ENGINEER
03/03/2026

DRAWING TITLE
PHOTOMETRICS - GENERAL

SHEET NO.
E1.03

E/B/E CONSULTING ENGINEERS
Mechanical
Electrical
Plumbing
12603 Southwest Frwy, Ste 170, Stafford, Tx 77477
Tel: (713) 840-0177 / Firm Reg. No: 5638

NORTH