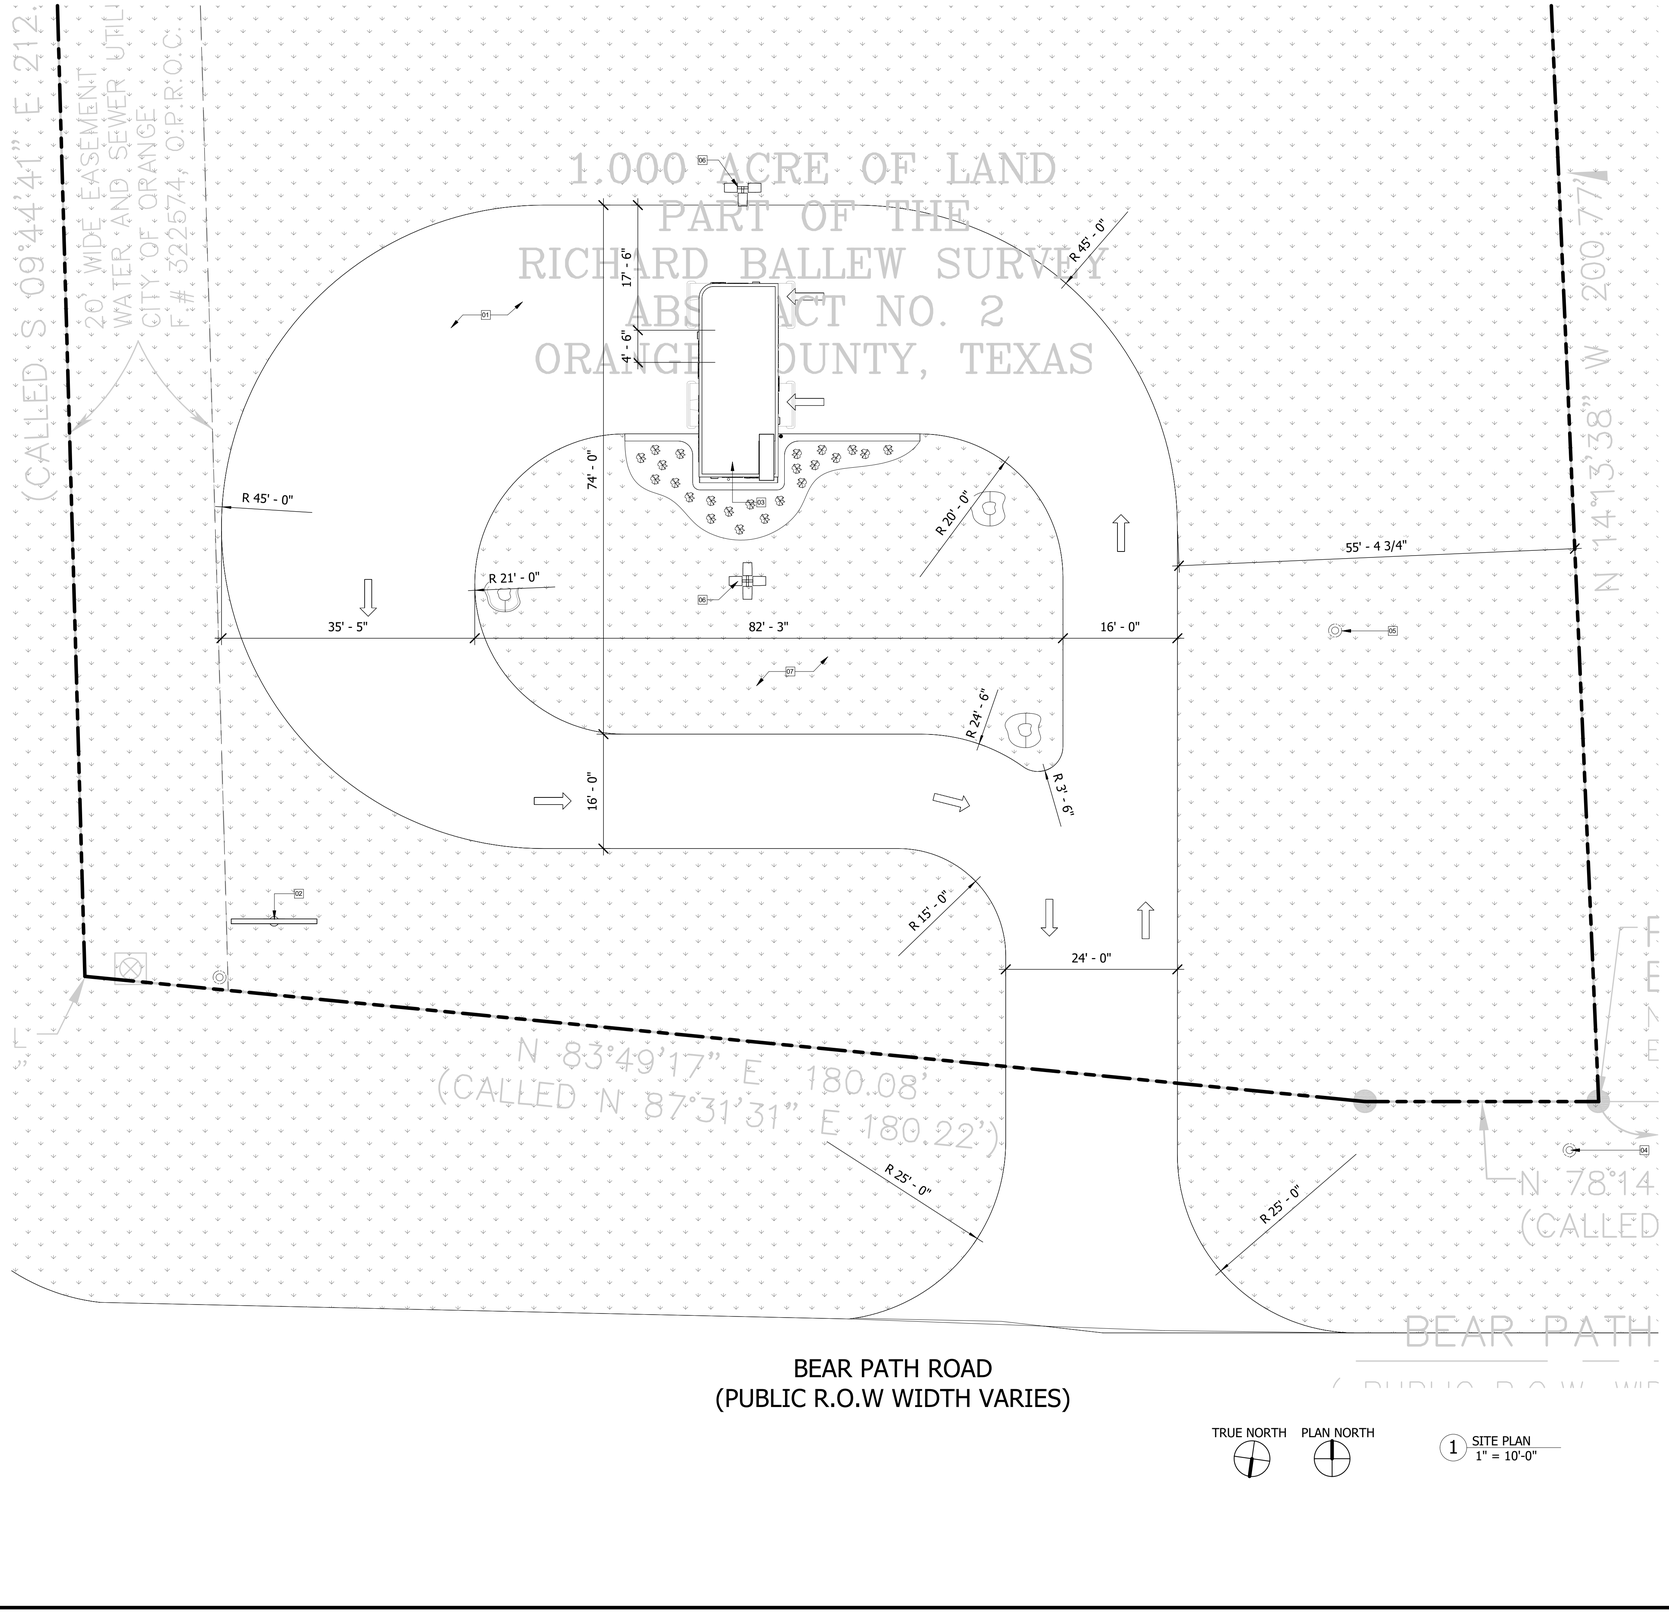

BEAR PATH ROAD
(PUBLIC R.O.W WIDTH VARIES)

TRUE NORTH PLAN NORTH

1 SITE PLAN
1" = 10'-0"

SITE KEYED NOTES	
NOTE NUMBER	NOTE TEXT
01	NEW PAVING
02	NEW DOUBLE SIDED ILLUMINATED PYLON SIGN
03	NEW ITM KIOSK STATION
04	EXISTING POWER POLE
05	PROPOSED NEW UTILITY TRANSFORMER POWER POLE LOCATION
06	NEW LIGHT POLE
07	HYDRO MULCH AND DROUGHT RESISTANT PLANTS

SLI DESIGN, INC.
ARCHITECTURE PLANNING INTERIOR DESIGN
15810 PARK TEN PLACE, SUITE 300
HOUSTON, TEXAS 77084
713-465-4650
www.sligroup.com

© COPYRIGHT

Neches FCU - Little Cypress ITM
7125 HWY 87 N
ORANGE, TX 77630
Project Number : 8976

	DATE
ISSUED FOR CLIENT APPROVAL	02.20.2026
ISSUED FOR BIDDING	03.03.2026
ISSUED FOR PERMIT	03.03.2026
ISSUED FOR CONSTRUCTION	

REVISIONS

MARK	DESCRIPTION	DATE

The information, ideas, designs, details, layouts, techniques, features, arrangements, plans, sequences, dimensions, allowances, tolerances, conceptions, specifications, intentions, technology or embodiments, as illustrated, arranged, displayed, noted, recorded, indicated, represented, disclosed, evidenced, detailed or otherwise reduced to tangible form hereon, either expressly, inherently or by implication, are the confidential and proprietary information of SLI Design, Inc., and shall not be used for any purpose other than the specific project or undertaking identified on the drawing title block or legend for which they are and have been prepared by SLI Design, Inc. Any other reproduction, disclosure or use of any portion of the confidential and proprietary information of SLI Design, Inc., shall be a breach of the obligation of confidence created by the acceptance of this drawing from SLI Design, Inc. for a specific project or Contract. Any copying, duplicating, reproducing, utilization, alteration, modification, revision or change to this drawing, is expressly prohibited unless done with the prior written consent or approval of SLI Design, Inc., and shall not be undertaken without receipt of such prior written approval. This drawing is loaned by SLI Design, Inc., for the limited purpose of complying with a specific Contract. The drawing remains the property of SLI Design, Inc., and shall be returned upon request or completion of the contract, unless specifically authorized by Contract, under which it was loaned.

PRINT DATE: 3/3/2026 12:10:21 PM

REGISTERED ARCHITECT
THOMAS B. LAWLER
14288
STATE OF TEXAS
03/03/2026

DRAWING TITLE
SITE PLAN

DRAWN BY	RG
CHECKED BY	BL
APPROVED BY	TB

SHEET NO.
SP-1.10

X:\Neches FCU - Little Cypress ITM\Drawings\Revit\Neches FCU - Little Cypress ITM_V26_251204.rvt