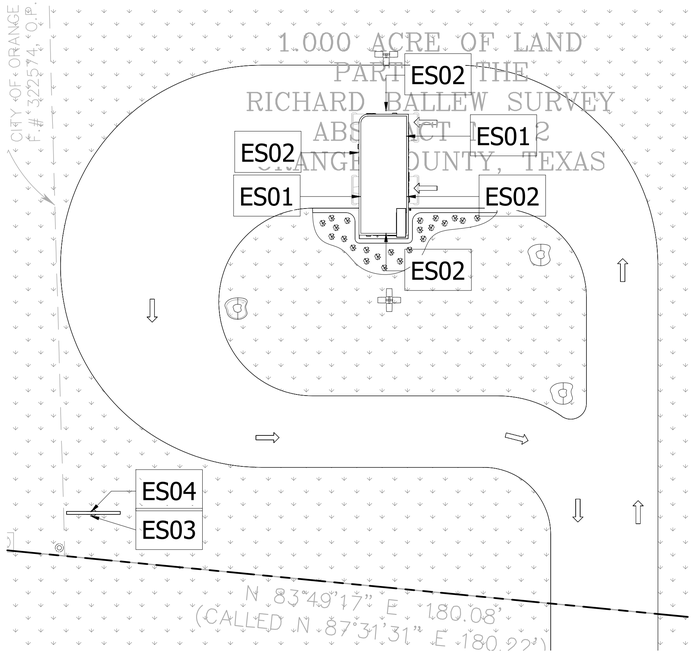

5 SIGNAGE SITE PLAN
1/16" = 1'-0"

EXTERIOR SIGNAGE NOTES:

1. MOUNTING DETAILS- LETTER SHALL BE PIN MOUNTED.
2. LOCATION- ALL SIGNS SHALL BE CENTERED HORIZONTALLY AND VERTICALLY OVER DESIGNATED AREA.
3. APPROVAL: ALL LAYOUTS MUST BE APPROVED BY CLIENT AND ARCHITECT BEFORE FABRICATION.

CANOPY SIGN	
SYMBOL:	ES-01
QTY:	2
LIGHTING:	ILLUMINATED
LETTER:	
BACKGROUND:	
FRAME:	
MOUNTING:	FASCIA MOUNTED
MANUFACTURER:	SIGN VENDOR
NOTES:	

ATM CANOPY SIGN	
SYMBOL:	ES-02
QTY:	3
LIGHTING:	ILLUMINATED
LETTER:	
BACKGROUND:	
FRAME:	
MOUNTING:	FASCIA MOUNTED
MANUFACTURER:	SIGN VENDOR
NOTES:	

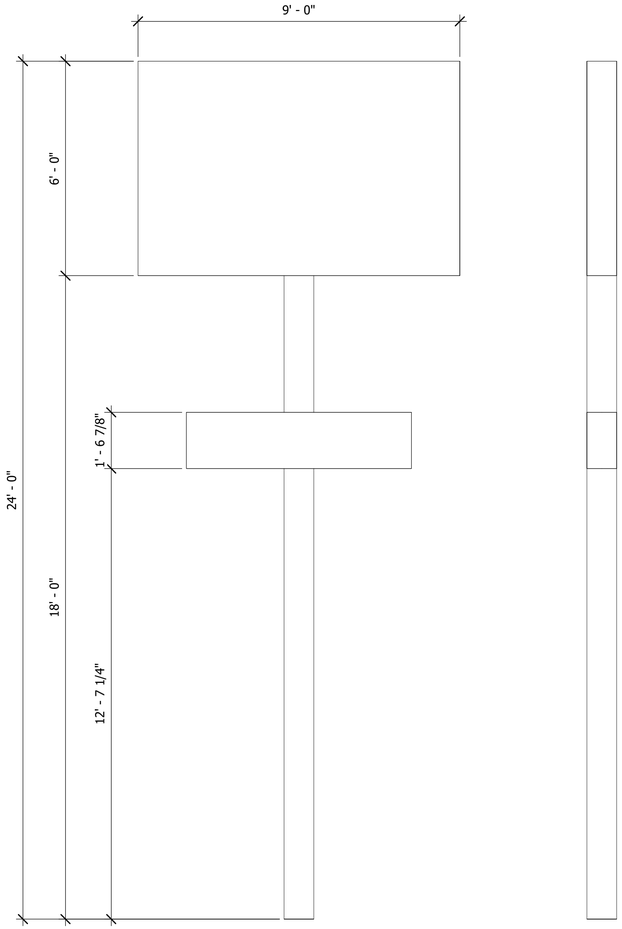

DIGITAL SIGN	
SYMBOL:	ES-04
QTY:	2
LIGHTING:	ILLUMINATED
LETTER:	N/A
FONT SIZE:	N/A
FRAME:	PANTONE 501 C BLUE
MOUNTING:	POLE-MOUNTED
MANUFACTURER:	SIGN VENDOR
NOTES:	ONE ON EACH SIDE OF THE POLE

LOGO SIGN	
SYMBOL:	ES-03
QTY:	1
LIGHTING:	ILLUMINATED
LETTER:	N/A
FONT SIZE:	N/A
FRAME:	PANTONE 501 C BLUE
MOUNTING:	POLE-MOUNTED (POLE TO BE PAINTED)
MANUFACTURER:	SIGN VENDOR
NOTES:	INTERNALLY ILLUMINATED DOUBLE-SIDED CAN

SLI DESIGN, INC.
ARCHITECTURE PLANNING INTERIOR DESIGN
15810 PARK TEN PLACE, SUITE 300
HOUSTON, TEXAS 77084
713-465-4650
www.sligroup.com
© COPYRIGHT

Neches FCU - Little Cypress ITM
7125 HWY 87 N
ORANGE, TX 77630
Project Number : 8976

	DATE
ISSUED FOR CLIENT APPROVAL	02.20.2026
ISSUED FOR BIDDING	03.03.2026
ISSUED FOR PERMIT	03.03.2026
ISSUED FOR CONSTRUCTION	

REVISIONS

MARK	DESCRIPTION	DATE

The information, ideas, designs, details, layouts, techniques, features, arrangements, plans, sequences, dimensions, allowances, tolerances, conceptions, specifications, intentions, technology or embodiments, as illustrated, arranged, displayed, noted, recorded, indicated, represented, disclosed, evidenced, detailed or otherwise reduced to tangible form hereon, either expressly, inherently or by implication, are the confidential and proprietary information of SLI Design, Inc., and shall not be used for any purpose other than the specific project or undertaking identified on the drawing title block or legend for which they are and have been prepared by SLI Design, Inc. Any other reproduction, disclosure or use of any portion of the confidential and proprietary information of SLI Design, Inc., shall be a breach of the obligation of confidence created by the acceptance of this drawing from SLI Design, Inc. for a specific project or Contract. Any copying, duplicating, reproducing, utilization, alteration, modification, revision or change to this drawing, is expressly prohibited unless done with the prior written consent or approval of SLI Design, Inc., and shall not be undertaken without receipt of such prior written approval. This drawing is loaned by SLI Design, Inc., for the limited purpose of complying with a specific Contract. The drawing remains the property of SLI Design, Inc., and shall be returned upon request or completion of the contract, unless specifically authorized by Contract, under which it was loaned.

PRINT DATE: 3/3/2026 12:10:44 PM

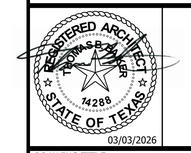

03/03/2026

DRAWING TITLE
SITE SIGNAGE

DRAWN BY RG
CHECKED BY BL
APPROVED BY TB

SHEET NO.
SP-3.00

X:\Neches FCU - Little Cypress ITM\Drawings\Revit\Neches FCU - Little Cypress ITM_...V26_251204.rvt