GENERAL NOTES

1. ALL DIMENSIONS ARE APPROXIMATE AND SHALL BE FIELD VERIFIED. REFERENCE PARTITION TYPES ON A-1.10 AND A-3.00.
2. ANY FIRE EXTINGUISHERS SHALL BE SAVED AND RELOCATED. VERIFY CONDITION AND CHARGE LEVEL. RECHARGE EXISTING EXTINGUISHERS AS REQUIRED.
3. NOTIFY ARCHITECT OF ANY DISCREPANCIES BETWEEN THESE PLANS AND AS-BUILT CONDITIONS.

LEGEND

EXISTING PARTITIONS TO REMAIN

PARTITIONS TO BE DEMOLISHED

KEYED NOTES

01 EXISTING CONNECTION FOR GREASE TRAP TO REMAIN THIS LOCATION. RE: PLUMBING DRAWINGS.

02 SAW CUT SLAB THIS AREA AS REQUIRED FOR THE INSTALLATION OF NEW PLUMBING FIXTURES AND UNDERSLAB PLUMBING. RE: PLUMBING DRAWINGS.

03 REMOVE EXISTING STUD WALL THIS LOCATION. VERIFY CONDITION AND REUSE AS POSSIBLE.

04 CAREFULLY REMOVE EXISTING LOBBY WALL THIS LOCATION. EXISTING FURRDOWN TO REMAIN. RELOCATE ELECTRICAL OUTLET TO NEW LOCATION AS SHOWN ON A-13.00.

05 EXISTING STOREFRONT DOOR, SIDELIGHTS, AND TRANSOM TO BE REMOVED. PREPARE AREA FOR INSTALLATION OF NEW STOREFRONT WINDOW SYSTEM TO MATCH AND ALIGN WITH EXISTING. RE: SHEET A-6.00

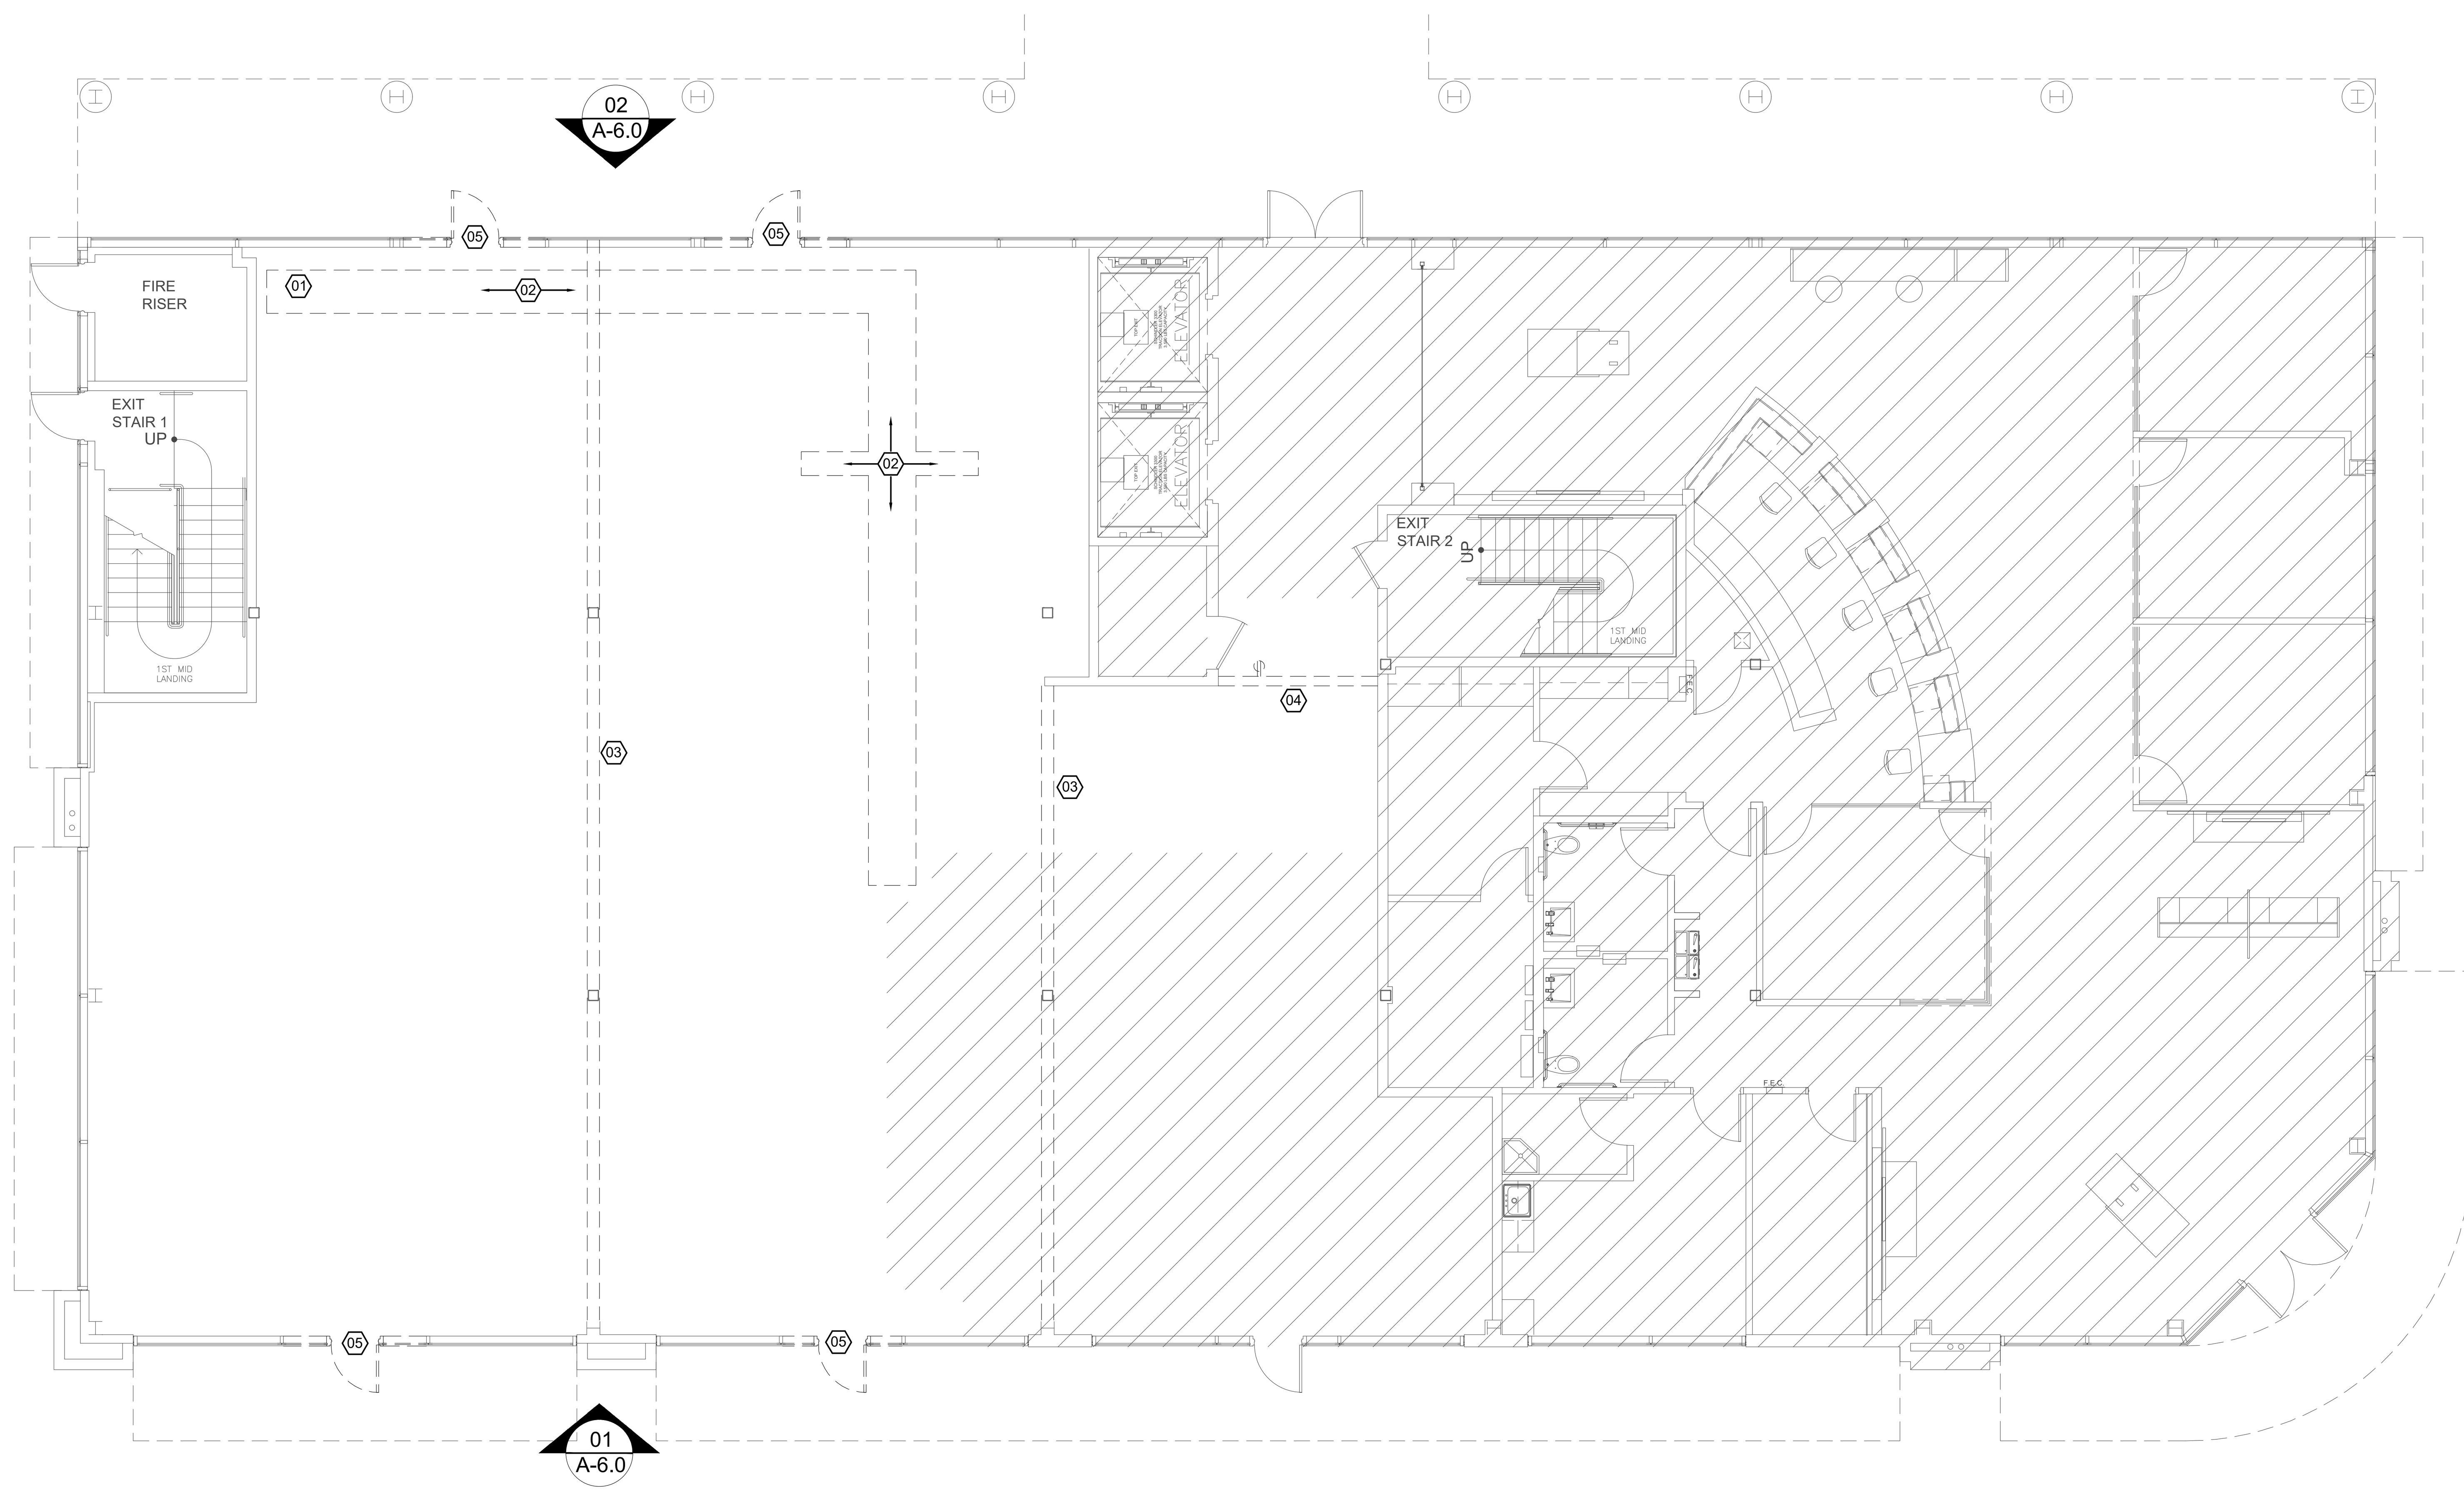

01 FLOOR PLAN
SCALE: 1/8" = 1'-0"

SLI DESIGN, INC.
ARCHITECTURE | DESIGN | CONSTRUCTION.
15810 PARK TEN PLACE, SUITE 300
HOUSTON, TEXAS 77084
713-465-4650
www.sligroup.com

© COPYRIGHT

WOODFOREST NATIONAL BANK

400 W. DAVIS
CONROE, TX 77301

PROJECT NUMBER : 8980

	DATE
ISSUED FOR CLIENT APPROVAL	
ISSUED FOR BIDDING	
ISSUED FOR PERMIT	02/16/26
ISSUED FOR CONSTRUCTION	

REVISIONS

MARK	DESCRIPTION	DATE

The information, ideas, designs, details, layouts, techniques, features, arrangements, plans, sequences, dimensions, allowances, tolerances, conceptions, specifications, intentions, technology or embodiments, as illustrated, arranged, displayed, noted, recorded, indicated, represented, disclosed, evidenced, detailed or otherwise reduced to tangible form hereon, either expressly, inherently or by implication, are the confidential and proprietary information of SLI Design, Inc., and shall not be used for any purpose other than the specific project or undertaking identified on the drawing title block or legend for which they are and have been prepared by SLI Design, Inc. Any other reproduction, disclosure or use of any portion of the confidential and proprietary information of SLI Design, Inc., shall be a breach of the obligation of confidence created by the acceptance of this drawing from SLI Design, Inc. for a specific project or Contract. Any copying, duplicating, reproducing, utilization, alteration, modification, revision or change to this drawing, is expressly prohibited unless done with the prior written consent or approval of SLI Design, Inc., and shall not be undertaken without receipt of such prior written approval. This drawing is loaned by SLI Design, Inc., for the limited purpose of complying with a specific Contract. The drawing remains the property of SLI Design, Inc., and shall be returned upon request or completion of the contract, unless specifically authorized by Contract, under which it was loaned.

PRINT DATE Feb 16, 2026 – 2:33pm

REGISTERED ARCHITECT
STATE OF TEXAS
02/16/26

DRAWING TITLE
FLOOR PLAN - DEMOLITION

DRAWN BY	CM	SHEET NO.
CHECKED BY	TB	D-1.00
APPROVED BY	TB	