GENERAL NOTES:

1. ALL DIMENSIONS ARE TO FINISHED FACE OF PARTITIONS; RE: A-3.00 FOR PARTITION WIDTHS.
2. ALL PARTITIONS TO BE TYPE "C1" UNLESS NOTED OTHERWISE.
3. ALL DOORS ON ACCESSIBLE ROUTES SHALL HAVE A MIN. OF 18" CLEAR ON THE PULL SIDE AND A MIN. OF 12" CLEAR ON THE PUSH SIDE WHEN DOOR IS EQUIPPED WITH BOTH A LATCH AND A CLOSER.
4. FIRE EXTINGUISHERS ARE TO BE 10 lb. ABC TYPE, AND LOCATED AS SHOWN, FE. RE: SHEET A-1.10
5. FIRE EXTINGUISHERS CABINET: LARSEN'S 2409 R7 (ALUMN. SEMI RECESSED WITH VERTICAL DUO ACRYLIC PANEL) OR EQUAL
6. REFER TO SHEET A-2.00 FOR DOOR, WINDOW, AND HARDWARE SCHEDULES AND INFORMATION.
7. ADD BLOCKING BEHIND ALL GRAB BARS AND BATHROOM ACCESSORIES.
8. AT LOCATIONS OF SLAB REMOVAL FOR NEW PLUMBING, NEW SLAB SHALL BE LEVEL AND ALIGNED WITH EXISTING

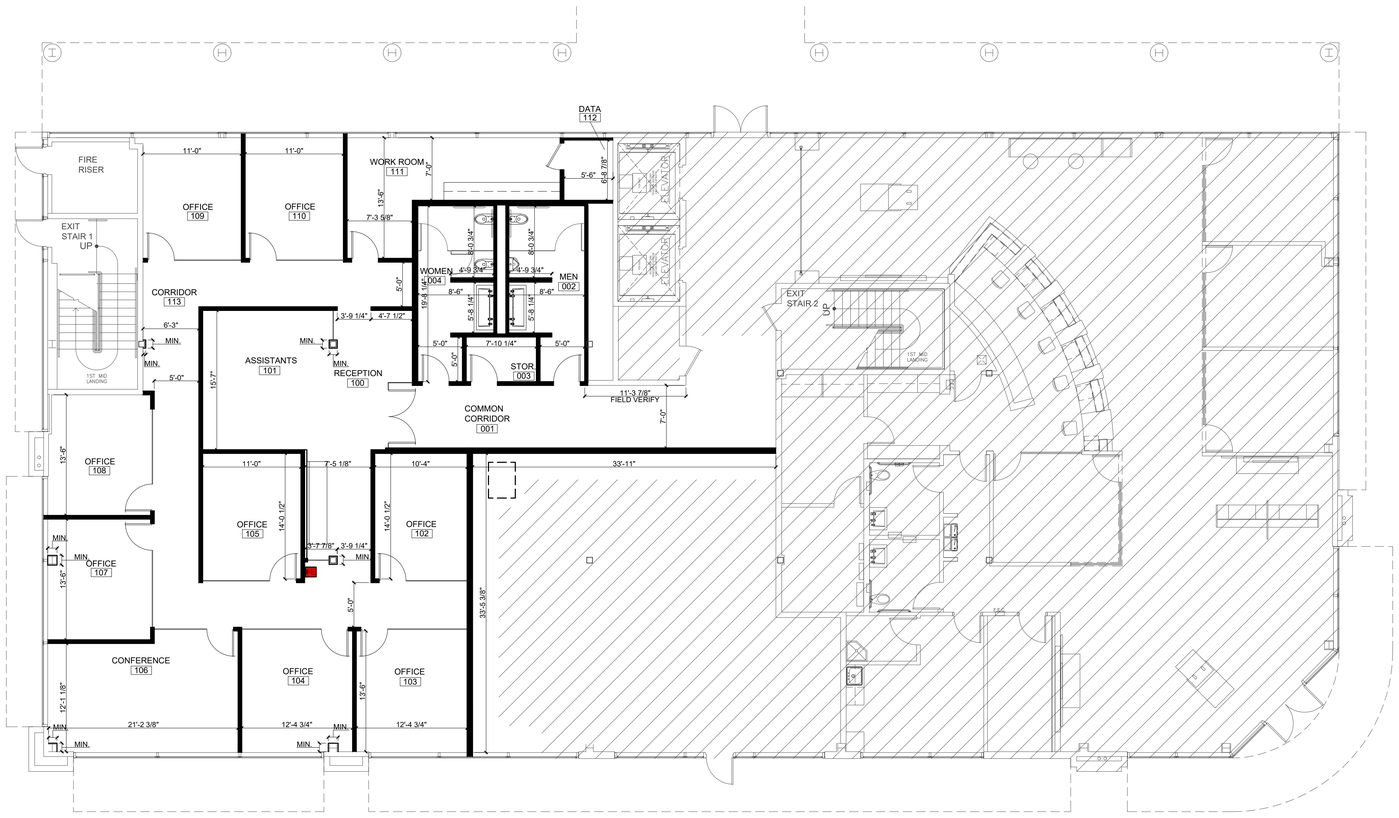

01 FLOOR PLAN
SCALE: 1/8" = 1'-0"

SLI DESIGN, INC.
ARCHITECTURE | DESIGN | CONSTRUCTION.
15810 PARK TEN PLACE, SUITE 300
HOUSTON, TEXAS 77084
713-465-4650
www.sligroup.com

© COPYRIGHT

WOODFOREST NATIONAL BANK

400 W. DAVIS
CONROE, TX 77301

PROJECT NUMBER: 8980

	DATE
ISSUED FOR CLIENT APPROVAL	
ISSUED FOR BIDDING	
ISSUED FOR PERMIT	02/16/26
ISSUED FOR CONSTRUCTION	

REVISIONS

MARK	DESCRIPTION	DATE

The information, ideas, designs, details, layouts, techniques, features, arrangements, plans, sequences, dimensions, allowances, tolerances, conceptions, specifications, intentions, technology or embodiments, as illustrated, arranged, displayed, noted, recorded, indicated, represented, disclosed, evidenced, detailed or otherwise reduced to tangible form hereon, either expressly, inherently or by implication, are the confidential and proprietary information of SLI Design, Inc., and shall not be used for any purpose other than the specific project or undertaking identified on the drawing title block or legend for which they are and have been prepared by SLI Design, Inc. Any other reproduction, disclosure or use of any portion of the confidential and proprietary information of SLI Design, Inc., shall be a breach of the obligation of confidence created by the acceptance of this drawing from SLI Design, Inc. for a specific project or Contract. Any copying, duplicating, reproducing, utilization, alteration, modification, revision or change to this drawing, is expressly prohibited unless done with the prior written consent or approval of SLI Design, Inc., and shall not be undertaken without receipt of such prior written approval. This drawing is loaned by SLI Design, Inc., for the limited purpose of complying with a specific Contract. The drawing remains the property of SLI Design, Inc., and shall be returned upon request or completion of the contract, unless specifically authorized by Contract, under which it was loaned.

PRINT DATE Feb 16, 2026 – 2:31pm

REGISTERED ARCHITECT TERRA SLI STATE OF TEXAS 11288 02/16/26

DRAWING TITLE
FLOOR PLAN - DIMENSIONED

DRAWN BY	CM
CHECKED BY	TB
APPROVED BY	TB

SHEET NO.
A-1.00