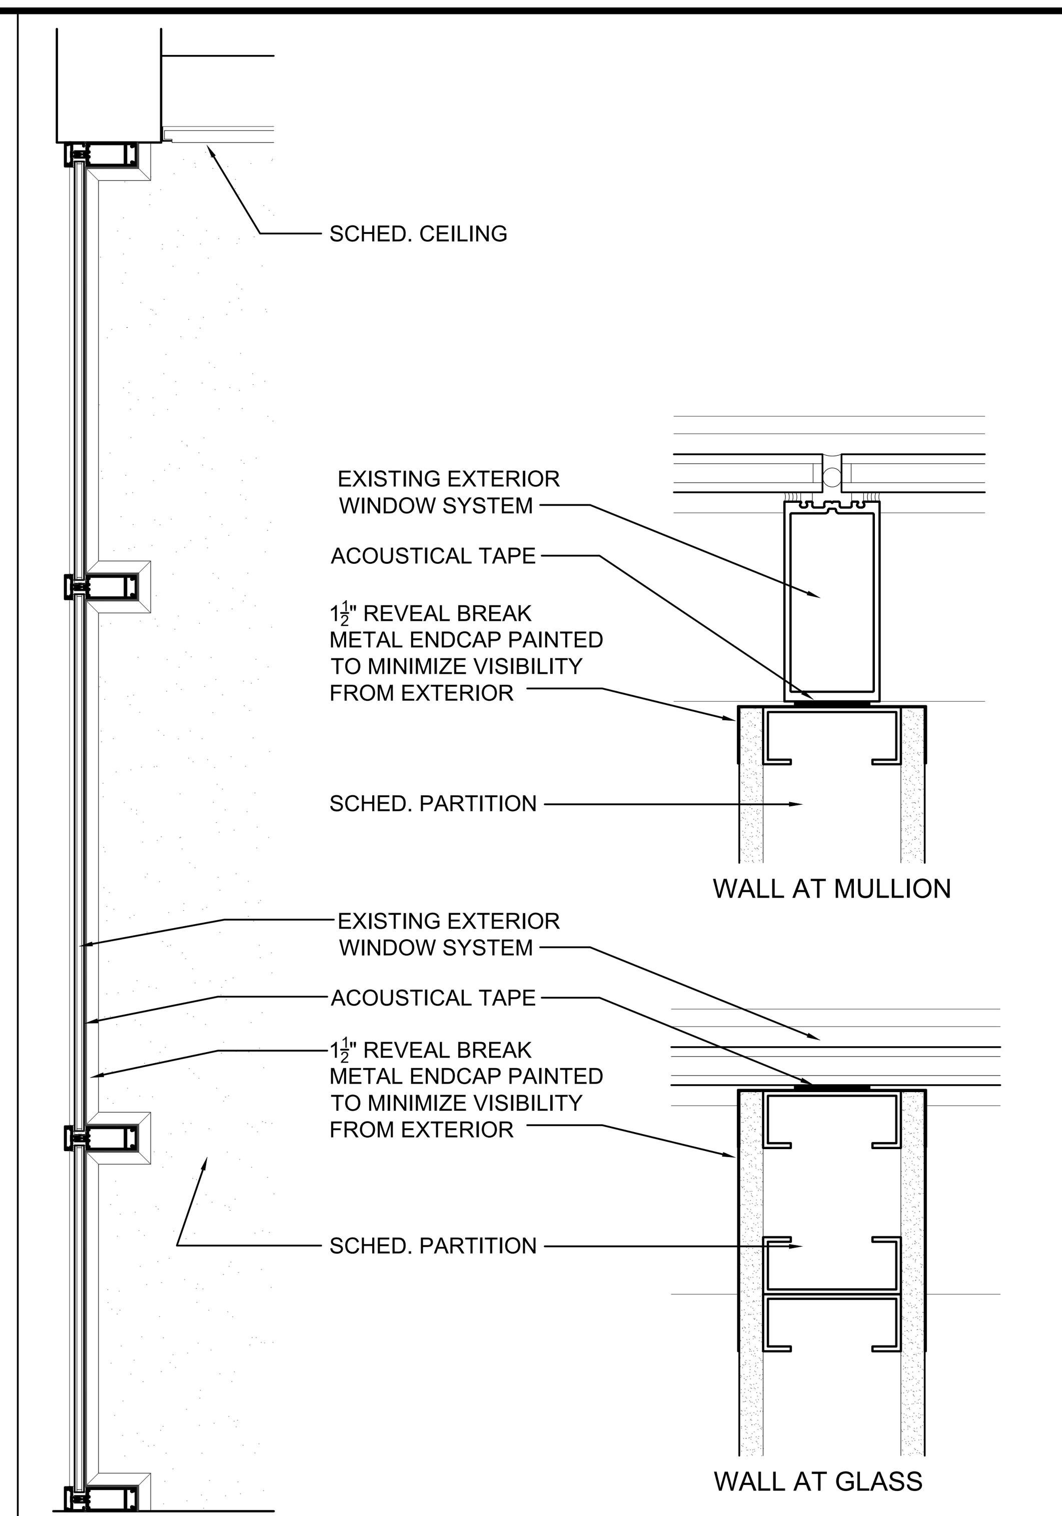

SECTION: 3/4" = 1'-0"

PLAN: 3" = 1'-0"

02 DETAIL AT EXTERIOR WINDOW
SCALE: AS NOTED

KEYED NOTES:

- 01 BUILDING STANDARD A.D.A. COMPLIANT COMMON RESTROOM SINK. RE: MEP
- 02 BUILDING STANDARD A.D.A. COMPLIANT WALL HUNG TOILET. RE: MEP
- 03 BUILDING STANDARD A.D.A. COMPLIANT WALL HUNG URINAL. RE: MEP
- 04 BUILDING STANDARD WALL HUNG TOILET. RE MEP
- 05 BUILDING STANDARD STAINLESS STEEL RESTROOM PARTITION

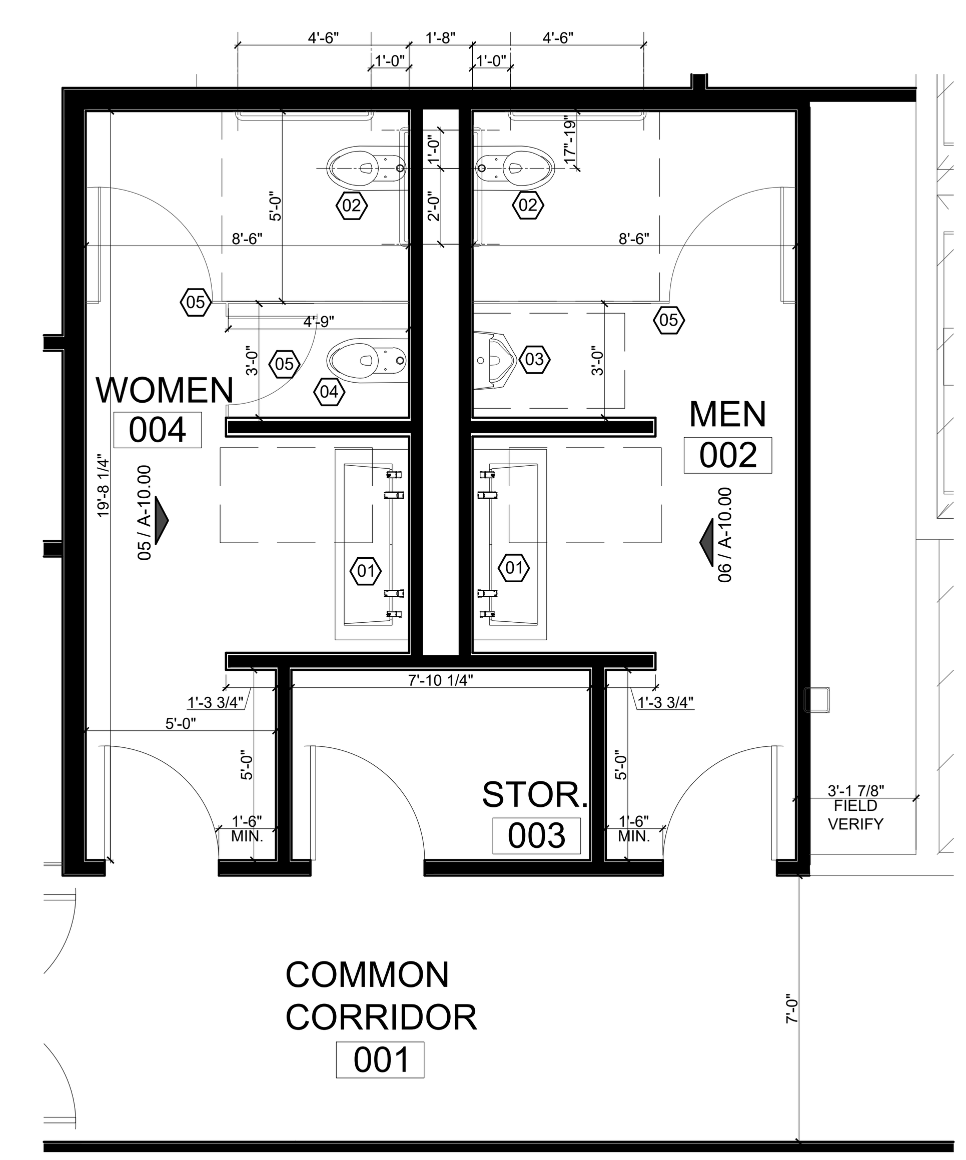

01 ENLARGED FLOOR PLAN
SCALE: 1/4" = 1'-0"

SLI DESIGN, INC.

ARCHITECTURE | DESIGN | CONSTRUCTION.
15810 PARK TEN PLACE, SUITE 300
HOUSTON, TEXAS 77084
713-465-4650
www.sligroup.com
© COPYRIGHT

WOODFOREST NATIONAL BANK

400 W. DAVIS
CONROE, TX 77301

PROJECT NUMBER : 8980

	DATE
ISSUED FOR CLIENT APPROVAL	
ISSUED FOR BIDDING	
ISSUED FOR PERMIT	02/16/26
ISSUED FOR CONSTRUCTION	

REVISIONS

MARK	DESCRIPTION	DATE

The information, ideas, designs, details, layouts, techniques, features, arrangements, plans, sequences, dimensions, allowances, tolerances, conceptions, specifications, intentions, technology or embodiments, as illustrated, arranged, displayed, noted, recorded, indicated, represented, disclosed, evidenced, detailed or otherwise reduced to tangible form hereon, either expressly, inherently or by implication, are the confidential and proprietary information of SLI Design, Inc., and shall not be used for any purpose other than the specific project or undertaking identified on the drawing title block or legend for which they are and have been prepared by SLI Design, Inc. Any other reproduction, disclosure or use of any portion of the confidential and proprietary information of SLI Design, Inc., shall be a breach of the obligation of confidence created by the acceptance of this drawing from SLI Design, Inc. for a specific project or Contract. Any copying, duplicating, reproducing, utilization, alteration, modification, revision or change to this drawing, is expressly prohibited unless done with the prior written consent or approval of SLI Design, Inc., and shall not be undertaken without receipt of such prior written approval. This drawing is loaned by SLI Design, Inc., for the limited purpose of complying with a specific Contract. The drawing remains the property of SLI Design, Inc., and shall be returned upon request or completion of the contract, unless specifically authorized by Contract, under which it was loaned.

PRINT DATE Feb 16, 2026 – 10:08am

REGISTERED ARCHITECT – STATE OF TEXAS – 02/16/26

DRAWING TITLE
ENLARGED PLANS AND DETAILS

DRAWN BY	CM	SHEET NO.
CHECKED BY	TB	A-1.20
APPROVED BY	TB	