HW SET #01 (Double door)
2 ea. Top Pivot - (by supplier)
2 ea. Intermediate Pivot - (by supplier)
2 ea. Bottom Pivot - (by supplier)
1 ea. Threshold - ((by supplier)
2 ea. Push and pull bar set (by supplier)
1 set Weatherstripping - (by s.f. mfr.)
2 ea. Closer - (by supplier)
1 ea. Lock AT BOTTOM RAIL - (by supplier)

HW SET #02 (Office Passage Set)
2 ea. Passage Set - C.R. LAURENCE - POLISHED STAINLESS PULL CM12X12PS
2 ea. Top Pivot - (by supplier)
2 ea. Bottom Pivot - (by supplier)

HW SET #03 (Storeroom Lockset)
1½ pr. Butts - HAGER BB1279 - 4½ x 4 -FINISH: US26D
1 ea. Storeroom Lockset - HAGER - ARCHER LEVER 2580 SERIES FINISH: US26D
1 ea. Floor Stop - HAGER 242F - FINISH: US26D

HW SET #04 (PUSH/PULL)
1½ pr. Butts - HAGER BB1279 - 4½ x 4 - FINISH: US26D
1 ea. PULL - HAGER- ROUND PULL - 10L - FINISH: US26D
1 ea. PUSH PLATE - HAGER-A30S-SQUARE CORNER BEVELED FINISH: US26D
1 ea. Floor Stop - HAGER 242F - FINISH: US26D

HW SET #05 (Passage)
1½ pr. Butts - HAGER BB1279 - 4½ x 4 - FINISH: US26D
1 ea. Passage set - HAGER-ARCHER LEVER 2510 SERIES FINISH: US26D
1 ea. Floor Stop - HAGER 242F - FINISH: US26D

HW SET #06 (KeyPad Lockset)
1½ pr. Butts - Hager BB1279 4½ x 4
1 ea. YALE nexTOUCH KEYPAD
1 ea. Floor Stop - Hager 242F

****CLOSERS: HAGER 5100 (SURFACE MOUNTED) AND 5200 SERIES-HEAVEY DUTY GRADE 1 DOOR CLOSER ****
****PANIC BAR OPTIONS: 4500 SERIES (RIM/HEAVY DUTY), 4700 SERIES (RIM/LIGHT COMMERCIAL) AND 4500 SERIES (VERTICAL ROD/HEAVY DUTY)
****ALL MAGLOCKS AND KEYFOB HARDWARE BY OWNER****
****LEVER OPTIONS: Withnell OR Archer****
****FINISHES: US3,US10B, US26D ****

FIRST FLOOR DOOR SCHEDULE

	LOCATION		DOOR			FRAME		HARDWARE		NOTES
DOOR #	FROM	TO	HAND	TYPE	FINISH	TYPE	FINISH	SET	FINISH	
001	COMMON CORRIDOR 001	MEN 002	RH	D	PLAM	ALUM	CLEAR ANOID. ALUM.	04	626	
002	COMMON CORRIDOR 001	STORAGE 003	LH	D	PLAM	ALUM	CLEAR ANOID. ALUM.	03	626	
003	COMMON CORRIDOR 001	WOMEN 004	LH	D	PLAM	ALUM	CLEAR ANOID. ALUM.	04	626	
100	COMMON CORRIDOR 001	RECEPTION 100	RHR/LHR	A	GLASS	STAINLESS	POLISHED STAINLESS	01	626	IN HEAD MAGLOCK
101	CORRIDOR 113	OFFICE 102	LH	B	GLASS	STAINLESS	POLISHED STAINLESS	02	626	
102	CORRIDOR 113	OFFICE 103	RH	B	GLASS	STAINLESS	POLISHED STAINLESS	02	626	
103	CORRIDOR 113	OFFICE 104	LH	B	GLASS	STAINLESS	POLISHED STAINLESS	02	626	
104	CORRIDOR 113	OFFICE 105	RH	B	GLASS	STAINLESS	POLISHED STAINLESS	02	626	
105	CORRIDOR 113	CONFERENCE ROOM 106	LH	B	GLASS	STAINLESS	POLISHED STAINLESS	02	626	
106	CORRIDOR 113	OFFICE 107	RH	B	GLASS	STAINLESS	POLISHED STAINLESS	02	626	
107	CORRIDOR 113	OFFICE 108	LH	B	GLASS	STAINLESS	POLISHED STAINLESS	02	626	
108	CORRIDOR 113	OFFICE 109	LH	B	GLASS	STAINLESS	POLISHED STAINLESS	02	626	
109	CORRIDOR 113	OFFICE 110	LH	B	GLASS	STAINLESS	POLISHED STAINLESS	02	626	
110	CORRIDOR 113	WORKROOM 111	LH	C	PLAM	ALUM	CLEAR ANOID. ALUM.	05	626	
111	WORKROOM 111	DATA 112	LHR	C	PLAM	ALUM	CLEAR ANOID. ALUM.	06	626	

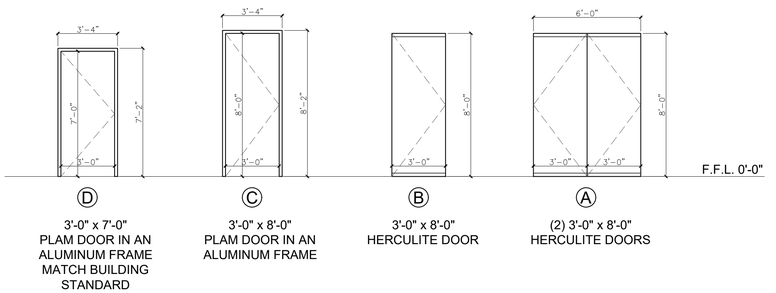

Ⓓ 3'-0" x 7'-0" PLAM DOOR IN AN ALUMINUM FRAME MATCH BUILDING STANDARD

Ⓒ 3'-0" x 8'-0" PLAM DOOR IN AN ALUMINUM FRAME

Ⓑ 3'-0" x 8'-0" HERCULITE DOOR

Ⓐ (2) 3'-0" x 8'-0" HERCULITE DOORS

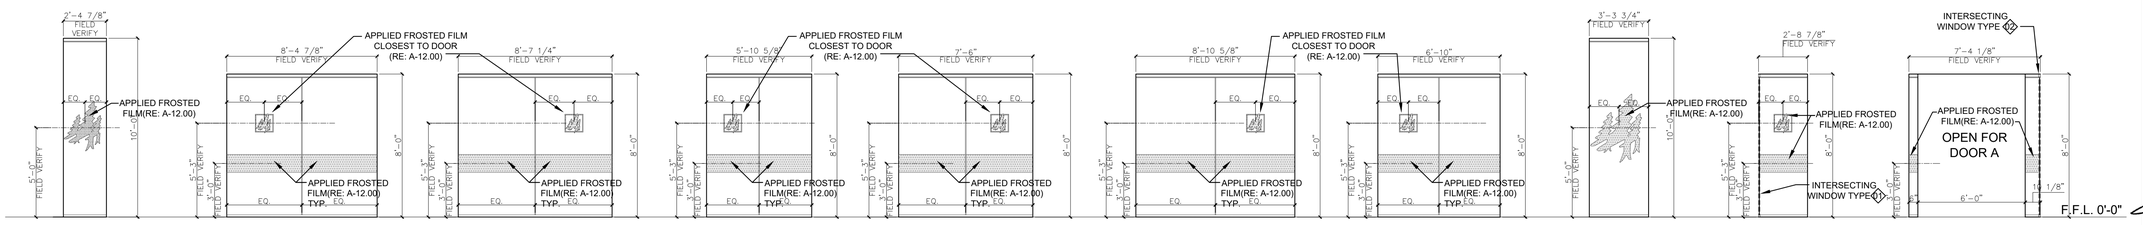

⑩ 2-4 7/8" x 10'-0" HERCULITE WINDOW WITH 3/8" BUTT-JOINT GLASS WITH POLISHED STAINLESS STEEL TOP AND BOTTOM RAIL

⑨ 8'-4 7/8" x 8'-0" HERCULITE WINDOW WITH 3/8" BUTT-JOINT GLASS WITH POLISHED STAINLESS STEEL TOP AND BOTTOM RAIL

⑧ 8'-7 1/4" x 8'-0" HERCULITE WINDOW WITH 3/8" BUTT-JOINT GLASS WITH POLISHED STAINLESS STEEL TOP AND BOTTOM RAIL

⑦ 5'-10 5/8" x 8'-0" HERCULITE WINDOW WITH 3/8" BUTT-JOINT GLASS WITH POLISHED STAINLESS STEEL TOP AND BOTTOM RAIL

⑥ 7'-6" x 8'-0" HERCULITE WINDOW WITH 3/8" BUTT-JOINT GLASS WITH POLISHED STAINLESS STEEL TOP AND BOTTOM RAIL

⑤ 8'-10 5/8" x 8'-0" HERCULITE WINDOW WITH 3/8" BUTT-JOINT GLASS WITH POLISHED STAINLESS STEEL TOP AND BOTTOM RAIL

④ 6'-10" x 8'-0" HERCULITE WINDOW WITH 3/8" BUTT-JOINT GLASS WITH POLISHED STAINLESS STEEL TOP AND BOTTOM RAIL

③ 3-3 3/4" x 10'-0" HERCULITE WINDOW WITH 3/8" BUTT-JOINT GLASS WITH POLISHED STAINLESS STEEL TOP AND BOTTOM RAIL

② 2'-7 7/8" x 8'-0" HERCULITE WINDOW WITH 3/8" BUTT-JOINT GLASS WITH POLISHED STAINLESS STEEL TOP AND BOTTOM RAIL

① 7'-4 1/8" x 8'-0" HERCULITE WINDOW WITH 3/8" BUTT-JOINT GLASS WITH POLISHED STAINLESS STEEL TOP AND BOTTOM RAIL

SLI DESIGN, INC.
ARCHITECTURE | DESIGN | CONSTRUCTION.
15810 PARK TEN PLACE, SUITE 300
HOUSTON, TEXAS 77084
713-465-4650
www.sligroup.com

© COPYRIGHT

WOODFOREST NATIONAL BANK

400 W. DAVIS
CONROE, TX 77301

PROJECT NUMBER: 8980

	DATE
ISSUED FOR CLIENT APPROVAL	
ISSUED FOR BIDDING	
ISSUED FOR PERMIT	02/16/26
ISSUED FOR CONSTRUCTION	

REVISIONS

MARK	DESCRIPTION	DATE

The information, ideas, designs, details, layouts, techniques, features, arrangements, plans, sequences, dimensions, allowances, tolerances, conceptions, specifications, intentions, technology or embodiments, as illustrated, arranged, displayed, noted, recorded, indicated, represented, disclosed, evidenced, detailed or otherwise reduced to tangible form hereon, either expressly, inherently or by implication, are the confidential and proprietary information of SLI Design, Inc., and shall not be used for any purpose other than the specific project or undertaking identified on the drawing title block or legend for which they are and have been prepared by SLI Design, Inc. Any other reproduction, disclosure or use of any portion of the confidential and proprietary information of SLI Design, Inc., shall be a breach of the obligation of confidence created by the acceptance of this drawing from SLI Design, Inc. for a specific project or Contract. Any copying, duplicating, reproducing, utilization, alteration, modification, revision or change to this drawing, is expressly prohibited unless done with the prior written consent or approval of SLI Design, Inc., and shall not be undertaken without receipt of such prior written approval. This drawing is loaned by SLI Design, Inc., for the limited purpose of complying with a specific Contract. The drawing remains the property of SLI Design, Inc., and shall be returned upon request or completion of the contract, unless specifically authorized by Contract, under which it was loaned.

PRINT DATE: Feb 16, 2026 – 2:30pm

REGISTERED ARCHITECT THOMAS BRUCE LEE 32288 STATE OF TEXAS 02/16/26

DRAWING TITLE
DOOR/WIN./HARD. SCHEDULE

DRAWN BY	CM
CHECKED BY	TB
APPROVED BY	TB

SHEET NO.
A-2.00