MATERIAL LEGEND						
FLOOR						
CODE	MFG	SERIES	COLOR	ITEM #	SIZE	NOTES
CA-1						
FT-1						
LVT-1	KARNDEAN	DAVINCI	LIMED LINEN OAK	RP98		
LVT-2	KARNDEAN	DAVINCI	LIMED COTTON OAK	RP99		
BASE						
CODE	MFG	SERIES	COLOR	ITEM #	SIZE	NOTES
TB-1						
RB-1	JOHNSONITE	4" COVE WITH TOE	47- BROWN			
WALLS						
CODE	MFG	SERIES	COLOR	ITEM #	SIZE	NOTES
PA-1	SHERWIN WILLIAMS	PRO MAR 400 ZERO VOC	SHOJI WHITE	SW-7042		EGGSHELL; DRYWALL-SMOOTH FINISH
PA-2	SHERWIN WILLIAMS	PRO MAR 400 ZERO VOC	HIGH REFLECTIVE WHITE	SW-7757		EGGSHELL; CEILING-SMOOTH FINISH
WD-1	ARMSTRONG FLOORING	PERFORMANCE PLUS	WALNUT WARM CLAY		5" W	
BR-1	BRICK WEB	REAL CLAY THIN BRICK	LITTLE COTTONWOOD			
WC-1						
PLASTIC LAMINATE						
CODE	MFG	SERIES	COLOR	ITEM #	SIZE	NOTES
PL-1	WILSONART	SOLICOR	LINEN	D427-60		DOOR FINISH, LOBBY
PL-2	WILSONART	STANDARD	KHAKI BROWN	D50-60		DOOR FINISH BACK OF HOUSE
PL-3	WILSONART	PREMIUM	PINNACLE WALNUT	7992-38		WOODGRAIN MILLWORK
PL-4	WILSONART	STANDARD	BLACK	1595-60		TV RECESS COLOR
STONE / SOLID SURFACE						
ST-1	CAESARSTONE	MOORLAND FOG	6046			SQUARE EDGE
ST-2	CAESARSTONE	WOODLANDS	6338			SQUARE EDGE
ST-3	CAESARSTONE	CALACATTA NUVO	5131			
WINDOW COVERINGS						
RS-1	SWF CONTRACT	PRO SERIES CLUTCH	CHARCOAL/ GREY	3%		SINGLE MANUAL SHADE, NON-BANDED, SILVER VALANCE

ROOM FINISH SCHEDULE								
NO.	ROOM	FLOOR	BASE	WALL ►	WALL ▲	WALL ◄	WALL ▼	CEILING
001	COMMON CORRIDOR	LVT 1&2	RB-1	PA-1	PA-1	PA-1	PA-1	
002	MENS RESTROOM	FT-1	TB-1	WT-1	WT-1	WT-1	WT-1	
003	STORAGE	LVT-2	RB-1	PA-1	PA-1	PA-1	PA-1	
004	WOMENS RESTROOM	FT-1	TB-1	WT-1	WT-1	WT-1	WT-1	
100	RECEPTION	LVT 1&2	RB-1	PA-1	PA-1	PA-1	PA-1	
101	ASSITANTS	LVT 1&2	RB-1	PA-1	PA-1	PA-1	PA-1	
102	OFFICE	CA-1	RB-1	PA-1	PA-1	PA-1	PA-1	
103	OFFICE	CA-1	RB-1	PA-1	PA-1	PA-1	PA-1	
104	OFFICE	CA-1	RB-1	PA-1	PA-1	PA-1	PA-1	
105	OFFICE	CA-1	RB-1	PA-1	PA-1	PA-1	PA-1	
106	CONFERENCE	CA-1	RB-1	PA-1	PA-1	PA-1	PA-1	
107	OFFICE	CA-1	RB-1	PA-1	PA-1	PA-1	PA-1	
108	OFFICE	CA-1	RB-1	PA-1	PA-1	PA-1	PA-1	
109	OFFICE	CA-1	RB-1	PA-1	PA-1	PA-1	PA-1	
110	OFFICE	CA-1	RB-1	PA-1	PA-1	PA-1	PA-1	
111	WORK ROOM	CA-1	RB-1	PA-1	PA-1	PA-1	PA-1	
112	DATA	LVT 2	RB-1	PA-1	PA-1	PA-1	PA-1	
113	CORRIDOR	LVT 1&2	RB-1	PA-1	PA-1	PA-1	PA-1	

GENERAL NOTES	
NO.	DESCRIPTION
1	Submit a 12"x12" sample of all wall finishes to SLI for approval
2	Provide shop drawings for all plastic laminate case goods
3	All carpet/VCT transitions to be flush
4	Rubber transition strips to be installed all other transitions; ceramic to VCT
5	Rubber transition strips to be installed all other transitions; rubber tile to glue down carpet
6	All grout lines to be sealed
7	All wall covering material supplied and installed by SLI
8	Reno TX Schluter material transition strips to be installed between ceramic tile and glue-down carpet
9	All VCT to be sealed with 3-5 coats of wax, buff between coats
10	Any remaining material to be given to client as attic stock

APPLIANCE SCHEDULE					
CODE	TYPE	MANUFACTURER	MODEL #	ITEM #	FINISH
AP-1	REFRIGERATOR	Existing			
AP-2	MICROWAVE	Exisiting			

RESTROOM ACCESSORIES				
NO.	MFG or Similar	DESCRIPTION	ITEM #	QTY
1	American Specialties	Paper Towel Waste Receptacle, Recessed, 12 gal., stainless steel	0469	
1	Bradley	Paper Towel Waste Receptacle, Recessed, 2 gal., stainless steel	2291	
2	American Specialties	Double Toilet Tissue holder with stainless steel shelf	0697-GAL	
3	American Specialties	Straight Grab bar, 36" L x 1-1/2" OD, stainless steel, snap flange	3801-36	
4	American Specialties	Straight Grab bar, 42" L x 1-1/2" OD, stainless steel, snap flange	3801-42	
5	American Specialties	Surface Mounted Sanitary Disposal	0473-1A	
6	American Specialites	Baby Changing Station – STAINLESS STEEL, Recessed	9013	

ELECTRONICS SCHEDULE						
CODE	TYPE/SIZE	MANUFACTURER	MODEL #	ITEM #	LOCATION	QTY.
TV-1	Existing					
TV-2	Existing					

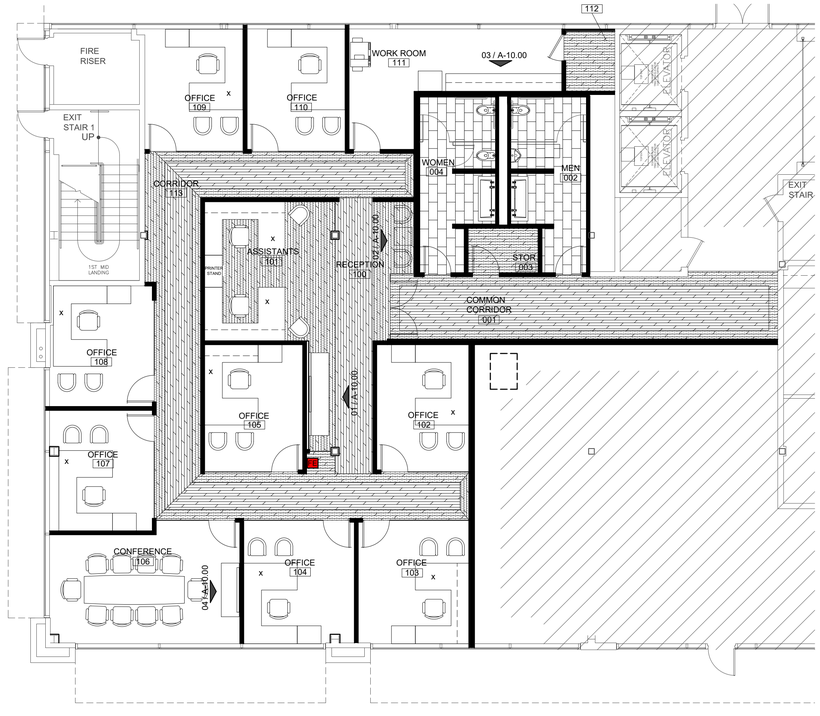

01 FLOOR PLAN
SCALE: 1/8" = 1'-0"

SLI DESIGN, INC.
ARCHITECTURE PLANNING INTERIOR DESIGN
15810 PARK TEN PLACE, SUITE 300
HOUSTON, TEXAS 77084
713-465-4650
www.sligroup.com

© COPYRIGHT

WOODFOREST NATIONAL BANK

400 W. DAVIS
CONROE, TX 77301

PROJECT NUMBER: 8980

	DATE
ISSUED FOR CLIENT APPROVAL	
ISSUED FOR BIDDING	
ISSUED FOR PERMIT	02/16/26
ISSUED FOR CONSTRUCTION	

REVISIONS

MARK	DESCRIPTION	DATE

The information, ideas, designs, details, layouts, techniques, features, arrangements, plans, sequences, dimensions, allowances, tolerances, conceptions, specifications, intentions, technology or embodiments, as illustrated, arranged, displayed, noted, recorded, indicated, represented, disclosed, evidenced, detailed or otherwise reduced to tangible form hereon, either expressly, inherently or by implication, are the confidential and proprietary information of SLI Design, Inc., and shall not be used for any purpose other than the specific project or undertaking identified on the drawing title block or legend for which they are and have been prepared by SLI Design, Inc. Any other reproduction, disclosure or use of any portion of the confidential and proprietary information of SLI Design, Inc., shall be a breach of the obligation of confidence created by the acceptance of this drawing from SLI Design, Inc. for a specific project or Contract. Any copying, duplicating, reproducing, utilization, alteration, modification, revision or change to this drawing, is expressly prohibited unless done with the prior written consent or approval of SLI Design, Inc., and shall not be undertaken without receipt of such prior written approval. This drawing is loaned by SLI Design, Inc., for the limited purpose of complying with a specific Contract. The drawing remains the property of SLI Design, Inc., and shall be returned upon request or completion of the contract, unless specifically authorized by Contract, under which it was loaned.

PRINT DATE Feb 18, 2026 – 4:44pm

REGISTERED ARCHITECT THOMAS SLI 19288 STATE OF TEXAS 02/16/26

DRAWING TITLE
INTERIOR FINISH PLAN

DRAWN BY	XX
CHECKED BY	XX
APPROVED BY	XX

SHEET NO.
A-12.00