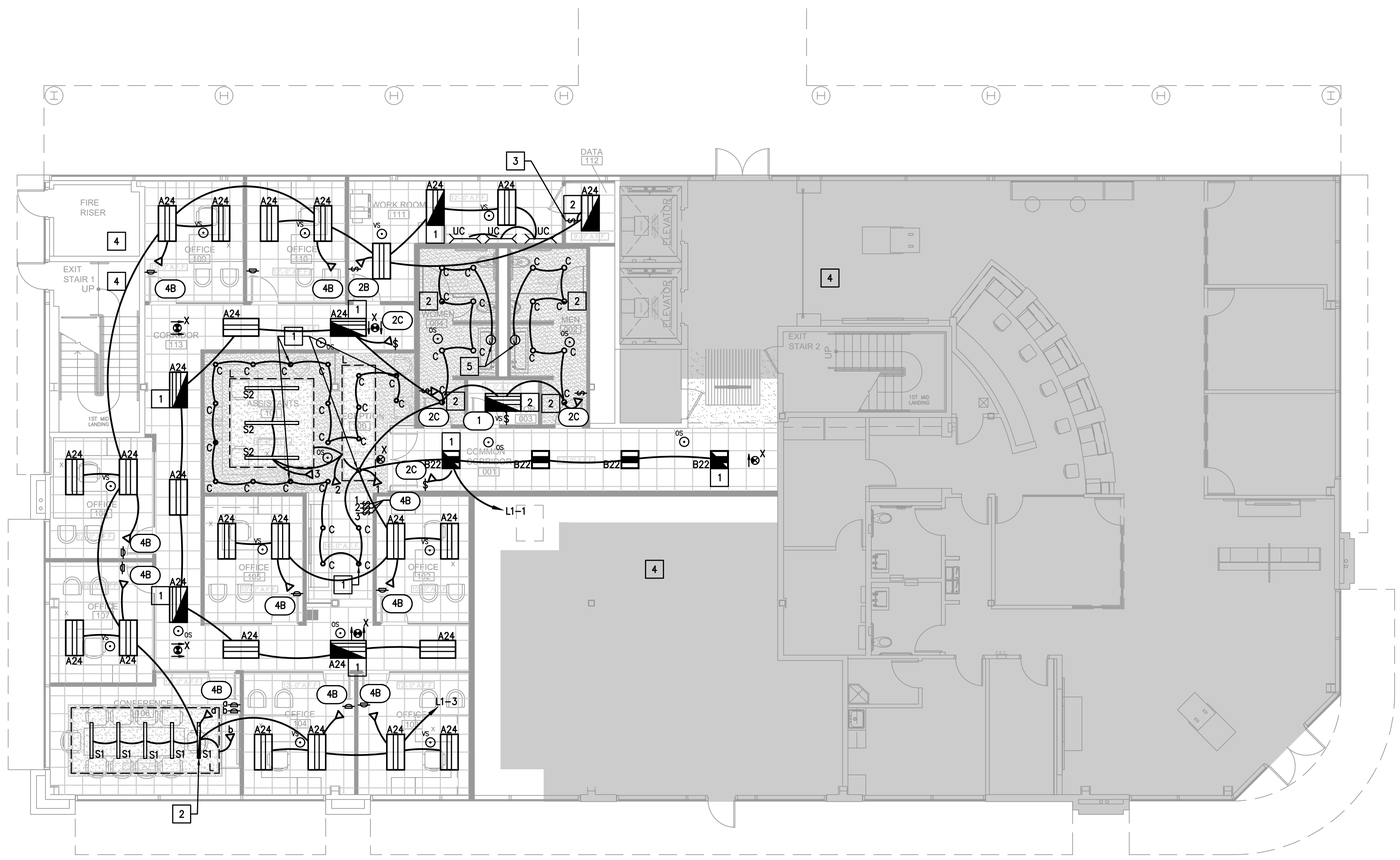

01 ELECTRICAL LIGHTING PLAN - LEVEL 01

SCALE: 1/8"=1'-0"

ELECTRICAL LIGHTING KEYED NOTES:

1. CROSS HATCHING INDICATES EMERGENCY LIGHTING. CONNECT TO FLOOR EMERGENCY LIGHTING CIRCUIT. VERIFY LOAD DOES NOT EXCEED 1900V.A. PER 20A., 120V. CIRCUIT. FIXTURE TO RUN CONTINUOUSLY AND UN-SWITCHED.
2. CROSS HATCHING INDICATES EMERGENCY LIGHTING. CONNECT TO FLOOR EMERGENCY LIGHTING CIRCUIT. VERIFY LOAD DOES NOT EXCEED 1900V.A. PER 20A., 120V. CIRCUIT. PROVIDE RELAY SO THAT FIXTURE IS SWITCHED UNDER NORMAL OPERATIONS.
3. PROVIDE ON/OFF TOGGLE SWITCH AT THIS LOCATION.
4. LIGHT FIXTURES AND CONTROLS IN THIS AREA ARE OUT OF THE SCOPE OF WORK AND EXISTING TO REMAIN.
5. PROVIDE JUNCTION BOX FOR MIRROR LIGHT. COORDINATE EXACT LOCATION. MIRROR LIGHTS TO BE CONTROLLED ALONG WITH OTHER LIGHTS IN THE ROOM.

TRUE NORTH PLAN NORTH

SCALE: 1/8"=1'-0"

EBE CONSULTING ENGINEERS
Mechanical Electrical Plumbing
12603 Southwest Frwy, Ste 170, Stafford, Tx 77477
Tel: (713) 840-0177 / Firm Reg. No: 5638

PM	MECH	ELEC	PLBG	CHCK
JG	THV	JG	BM	JG

SLI DESIGN, INC.
ARCHITECTURE PLANNING INTERIOR DESIGN
15810 PARK TEN PLACE, SUITE 300
HOUSTON, TEXAS 77084
713-465-4650
www.sligroup.com

© COPYRIGHT

WOODFOREST NATIONAL BANK

400 W. DAVIS
CONROE, TX 77301

E/B/E Project Number : 25026

ISSUED FOR CLIENT APPROVAL	DATE
ISSUED FOR BIDDING	
ISSUED FOR PERMIT	02/13/2026
ISSUED FOR CONSTRUCTION	

REVISIONS

MARK	DESCRIPTION	DATE
	90% REVIEW SET	2026/02/06
	ISSUED FOR PERMIT	2026/02/13

The information, ideas, designs, details, layouts, techniques, features, arrangements, plans, sequences, dimensions, allowances, tolerances, conceptions, specifications, intentions, technology or embodiments, as illustrated, arranged, displayed, noted, recorded, indicated, represented, disclosed, evidenced, detailed or otherwise reduced to tangible form hereon, either expressly, inherently or by implication, are the confidential and proprietary information of SLI Design, Inc., and shall not be used for any purpose other than the specific project or undertaking identified on the drawing title block or legend for which they are and have been prepared by SLI Design, Inc. Any other reproduction, disclosure or use of any portion of the confidential and proprietary information of SLI Design, Inc., shall be a breach of the obligation of confidence created by the acceptance of this drawing from SLI Design, Inc. for a specific project or Contract. Any copying, duplicating, reproducing, utilization, alteration, modification, revision or change to this drawing, is expressly prohibited unless done with the prior written consent or approval of SLI Design, Inc., and shall not be undertaken without receipt of such prior written approval. This drawing is loaned by SLI Design, Inc., for the limited purpose of complying with a specific Contract. The drawing remains the property of SLI Design, Inc., and shall be returned upon request or completion of the contract, unless specifically authorized by Contract, under which it was loaned.

STATE OF TEXAS
JOSE M. GUERRERO
154536
REGISTERED PROFESSIONAL ENGINEER
02/13/2026

DRAWING TITLE
ELECTRICAL LIGHTING PLAN

SHEET NO.
E1.01

C:\Users\jgalan\Documents\00_Local Revit Files\Juanita's Restaurant\Juanita's Restaurant_WS_V2021_jgalan@sligroup.com.rvt