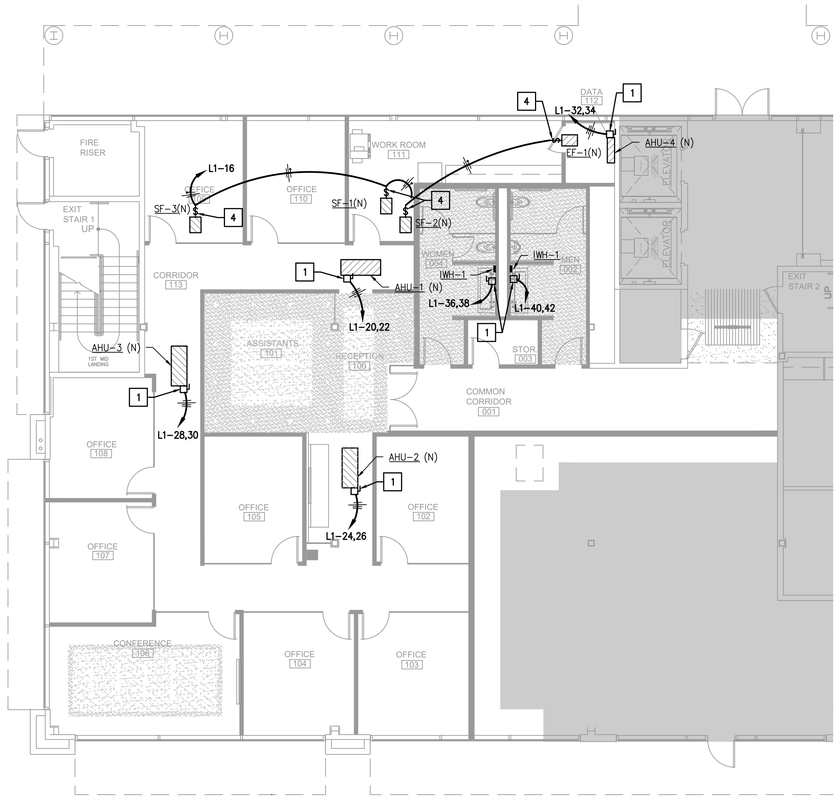

01 ELECTRICAL EQUIPMENT POWER PLAN - LEVEL 1
SCALE: 1/8"=1'-0"

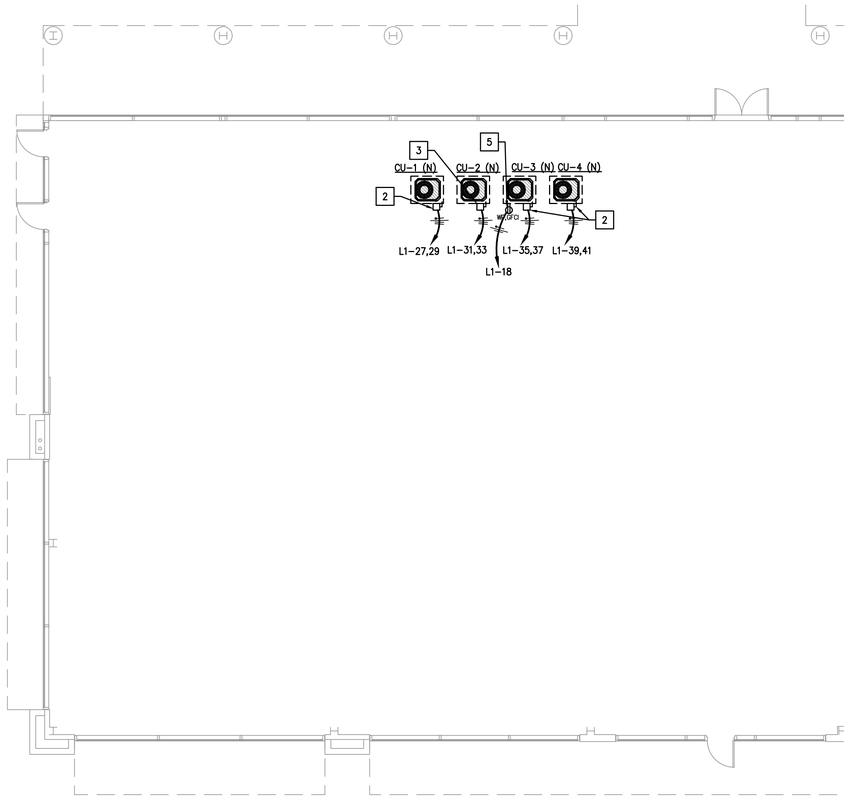

02 ELECTRICAL EQUIPMENT POWER PLAN - ROOF
SCALE: 1/8"=1'-0"

ELECTRICAL POWER KEYED NOTES:

1. PROVIDE 30A./NF/NEMA1/208V./1PH DISCONNECT IN ACCESSIBLE LOCATION.
2. PROVIDE 30A./NF/NEMA3R/208V./1PH DISCONNECT IN ACCESSIBLE LOCATION.
3. PROVIDE 60A./NF/NEMA3R/208V./1PH DISCONNECT IN ACCESSIBLE LOCATION.
4. PROVIDE 120V./HD TOGGLE SWITCH IN ACCESSIBLE LOCATION.
5. PROVIDE GFCI PROTECTED RECEPTACLE WITHIN 25' FEET OF MECHANICAL EQUIPMENT IN WEATHERPROOF ENCLOSURE.

TRUE NORTH PLAN NORTH

SCALE: 1/8"=1'-0"

E|B|E CONSULTING ENGINEERS
Mechanical
Electrical
Plumbing
12603 Southwest Frwy, Ste 170, Stafford, Tx 77477
Tel: (713) 840-0177 / Firm Reg. No: 5638

PM	MECH	ELEC	PLBG	CHCK
JG	THV	JG	BM	JG

SLI DESIGN, INC.
ARCHITECTURE PLANNING INTERIOR DESIGN
15810 PARK TEN PLACE, SUITE 300
HOUSTON, TEXAS 77084
713-465-4650
www.sligroup.com

© COPYRIGHT

WOODFOREST NATIONAL BANK

400 W. DAVIS
CONROE, TX 77301

E/B/E Project Number : 25026

	DATE
ISSUED FOR CLIENT APPROVAL	
ISSUED FOR BIDDING	
ISSUED FOR PERMIT	02/13/2026
ISSUED FOR CONSTRUCTION	

REVISIONS

MARK	DESCRIPTION	DATE
	90% REVIEW SET	2026/02/06
	ISSUED FOR PERMIT	2026/02/13

The information, ideas, designs, details, layouts, techniques, features, arrangements, plans, sequences, dimensions, allowances, tolerances, conceptions, specifications, intentions, technology or embodiments, as illustrated, arranged, displayed, noted, recorded, indicated, represented, disclosed, evidenced, detailed or otherwise reduced to tangible form hereon, either expressly, inherently or by implication, are the confidential and proprietary information of SLI Design, Inc., and shall not be used for any purpose other than the specific project or undertaking identified on the drawing title block or legend for which they are and have been prepared by SLI Design, Inc. Any other reproduction, disclosure or use of any portion of the confidential and proprietary information of SLI Design, Inc., shall be a breach of the obligation of confidence created by the acceptance of this drawing from SLI Design, Inc. for a specific project or Contract. Any copying, duplicating, reproducing, utilization, alteration, modification, revision or change to this drawing, is expressly prohibited unless done with the prior written consent or approval of SLI Design, Inc., and shall not be undertaken without receipt of such prior written approval. This drawing is loaned by SLI Design, Inc., for the limited purpose of complying with a specific Contract. The drawing remains the property of SLI Design, Inc., and shall be returned upon request or completion of the contract, unless specifically authorized by Contract, under which it was loaned.

DRAWING TITLE
ELECTRICAL EQUIPMENT POWER PLAN

SHEET NO.
E3.01

C:\Users\rgalex\Documents\00_Local Revit Files\Juanita's Restaurant\Juanita's Restaurant_WS_V2021_rgalex@sligroup.com.rvt