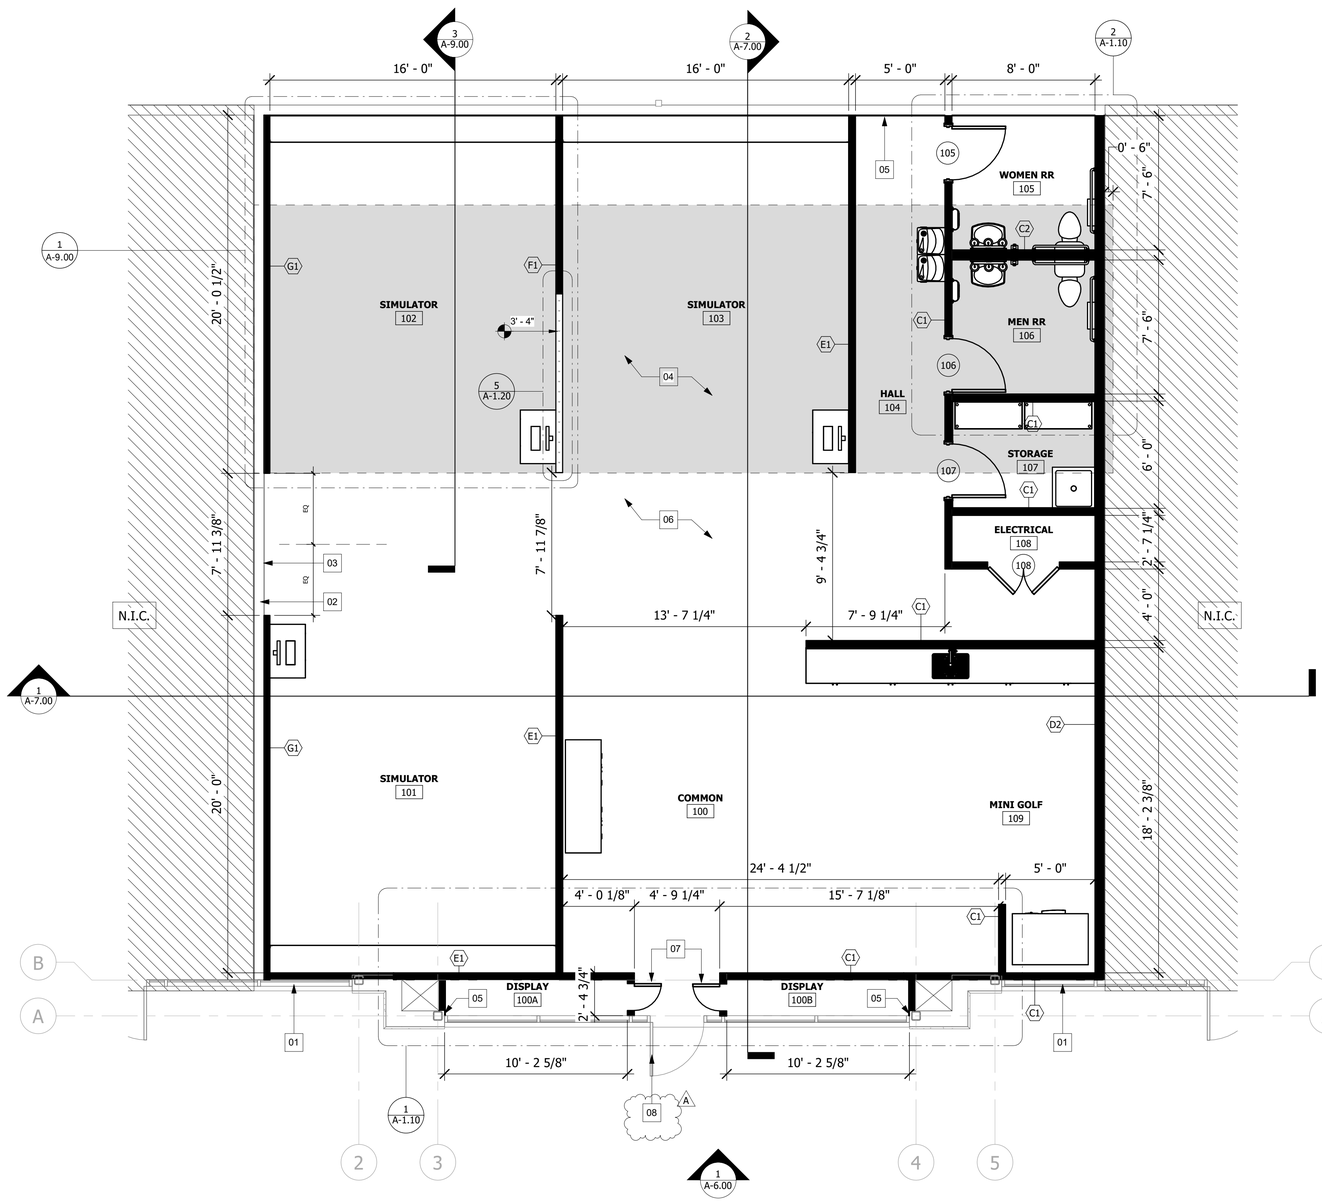

TRUE NORTH PLAN NORTH

1 LEVEL 1 - E&N - DIMENSION PLAN
1/4" = 1'-0"

GENERAL NOTES

1. NOTIFY ARCHITECT OF ANY DISCREPANCIES AND/OR OMISSIONS.
2. ALL DIMENSIONS ARE TO FINISHED FACE OF PARTITIONS; RE: A-3.0 FOR PARTITION WIDTHS.
3. ALL PARTITIONS TO BE TYPE "A1" UNLESS NOTED OTHERWISE.
4. ALL COLUMNS TO BE TYPE "E1" UNLESS NOTED OTHERWISE.
5. ALL DOORS ON ACCESSIBLE ROUTES SHALL HAVE A MIN. OF 18" CLEAR ON THE PULL SIDE AND A MIN. OF 12" CLEAR ON THE PUSH SIDE WHEN DOOR IS EQUIPPED WITH BOTH A LATCH AND A CLOSER.
6. FIRE EXTINGUISHERS ARE TO BE 10 LB. ABC TYPE, AND LOCATED AS SHOWN.
7. REFER TO SHEET A-2.0 FOR DOOR, WINDOW, AND HARDWARE SCHEDULES AND INFORMATION.
8. ADD BLOCKING BEHIND ALL GRAB BARS AND BATHROOM ACCESSORIES.

LEGEND

- EXISTING PARTITION
- NEW PARTITION
- 5" THICK CONCRETE INFILL

PLAN KEYED NOTES	
NOTE NUMBER	NOTE TEXT
01	TINT EXISTING WINDOWS
02	INFILL EXISTING DEMISING WALL WITH R-11 SOUND BATTS
03	5/8 GYP. OVER EXISTING DEMISING WALL
04	CONCRETE INFILL
05	5/8 GYP. APPLIED TO EXISTING EXTERIOR WALL
06	CONCRETE FLOOR. REF INTERIOR DWGS. FOR FINISH
07	MILLWORK DOORS. REF INTERIOR DWGS. FOR INFORMATION
08	TINT EXISTING DOOR & TRANSOM

SLI DESIGN, INC.
ARCHITECTURE PLANNING INTERIOR DESIGN
15810 PARK TEN PLACE, SUITE 300
HOUSTON, TEXAS 77084
713-465-4650
www.sligroup.com

© COPYRIGHT

ACORN golf club

ACORN GOLF CLUB
13825 Timber Forest Dr, Houston, TX 77044
SUITE #103

Project Number : 8982

ISSUED FOR	DATE
ISSUED FOR CLIENT APPROVAL	03.30.2026
ISSUED FOR BIDDING	04.10.2026
ISSUED FOR PERMIT	
ISSUED FOR CONSTRUCTION	

REVISIONS

MARK	DESCRIPTION	DATE
A	ADDENDUM A	04.17.26

The information, ideas, designs, details, layouts, techniques, features, arrangements, plans, sequences, dimensions, allowances, tolerances, conceptions, specifications, intentions, technology or embodiments, as illustrated, arranged, displayed, noted, recorded, indicated, represented, disclosed, evidenced, detailed or otherwise reduced to tangible form hereon, either expressly, inherently or by implication, are the confidential and proprietary information of SLI Design, Inc., and shall not be used for any purpose other than the specific project or undertaking identified on the drawing title block or legend for which they are and have been prepared by SLI Design, Inc. Any other reproduction, disclosure or use of any portion of the confidential and proprietary information of SLI Design, Inc., shall be a breach of the obligation of confidence created by the acceptance of this drawing from SLI Design, Inc. for a specific project or Contract. Any copying, duplicating, reproducing, utilization, alteration, modification, revision or change to this drawing, is expressly prohibited unless done with the prior written consent or approval of SLI Design, Inc., and shall not be undertaken without receipt of such prior written approval. This drawing is loaned by SLI Design, Inc., for the limited purpose of complying with a specific Contract. The drawing remains the property of SLI Design, Inc., and shall be returned upon request or completion of the contract, unless specifically authorized by Contract, under which it was loaned.

PRINT DATE: 4/17/2026 10:15:03 AM

REGISTERED ARCHITECT THOMAS B. LANIER 14288 STATE OF TEXAS
04/17/2026

DRAWING TITTLE
FLOOR PLAN-DIMENSIONED

DRAWN BY	RG
CHECKED BY	BL
APPROVED BY	TB

SHEET NO. A-1.02

C:\Users\PC-04-20\Documents\00_Revit Local Files\ACORN GOLF CLUB\ACorn Golf Club_WS_2026V_260310_rgaitet@sligroup.com.rvt