GENERAL NOTES

1. NOTIFY ARCHITECT OF ANY DISCREPANCIES AND/OR OMISSIONS.
2. REMODEL PROJECTS REQUIRE FIELD VERIFICATION BY SUBCONTRACTOR
3. SAMPLE SHALL BE SUBMITTED TO ARCHITECT FOR APPROVAL

A

HW SET #01 (EXTERIOR PANIC HARDWARE)
1 EA. EXIT DEVICE - CURVED DEADLATCH PADDLE WITH ELECTRIC STRIKE FINISH:SATIN ALUMINUM CLEAR ANODIZED

HW SET #02 (PRIVACY LOCKSET WITH INDICATOR)
1 ½ PR BUTTS - HAGER BB1279 L1 4 ½ X 4 ½ FINISH: 622 FINISH: US622
1 EA. PRIVACY LATCHSET - FALCON T301 - WITH INDICATOR LEVER- AVALON FINISH:622
1 EA. FLOOR STOP - HAGER 243F FINISH: 626

HW SET #03 (STOREROOM)
1 ½ PR BUTTS - HAGER BB1279 4 ½ X 4 ½ FINISH: 622
1 EA. STOREROOM LOCK-FALCON T581 FINISH: 622 LEVER- AVALON
1 EA. FLOOR STOP - HAGER 243F FINISH: 622

HW SET #04 (DOUBLE DOOR STOREROOM)
1 ½ PR BUTTS - HAGER BB1279 4 ½ X 4 ½ FINISH: 622
1 EA. STOREROOM LOCK-FALCON T581 FINISH: 622 LEVER- AVALON
2 EA. FLOOR STOP - HAGER 243F FINISH: 622
1 EA. DUMMY TRIM-FALCON T12 SINGLE DUMMY AVALON LEVER
1 EA. 40B-BLK 6" LIGHT-DUTY SURFACE BOLT - MATTE BLACK

****CLOSERS: HAGER 5100 (SURFACE MOUNTED) AND 5200 SERIES-HEAVY DUTY GRADE 1 DOOR CLOSER ****
****ALL MAGLOCKS AND KEYFOB HARDWARE BY OWNER****

1 HARDWARE SETS
1 1/2" = 1'-0"

DOOR SCHEDULE

DOOR #	FROM	TO	DOOR			FRAME		HARDWARE		FIRE RATING	NOTES
			HAND	TYPE	FINISH	TYPE	FINISH	SET	FINISH		
105	HALL 104	WOMEN RR 105	LH	A	PL-1	ALUM.	BLK	02	BLK		CLOSER
106	HALL 104	MEN RR 106	RH	A	PL-1	ALUM.	BLK	02	BLK		CLOSER
107	HALL 104	STORAGE 107	RH	A	PL-1	ALUM.	BLK	03	BLK		CLOSER
108	ELECTRICAL 108	HALL 104	RHR/LHR	B	PL-1	ALUM.	BLK		BLK		CLOSER
EX1		COMMON 100	LHR		GLASS	S.F.	BLK	01	BLK		EXISTING DOOR PREP FOR ELECTRICAL ACCESS CONTROL AND PANIC EGRESS

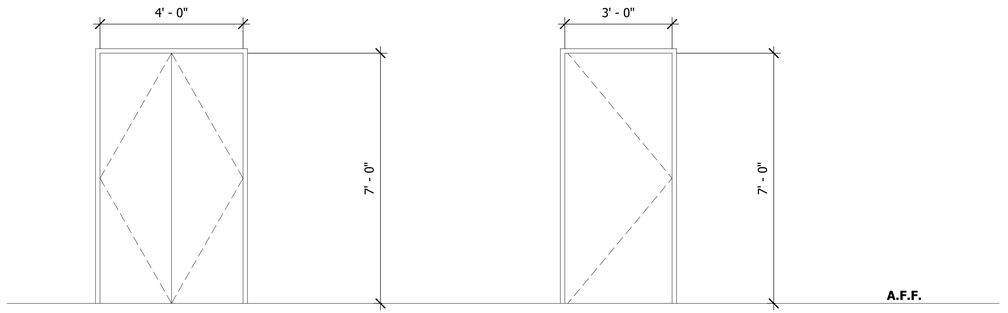

DOOR TYPE "B"

P-LAM DOOR IN A BLACK ALUMINUM FRAME

DOOR TYPE "A"

P-LAM DOOR IN A BLACK ALUMINUM FRAME

SLI DESIGN, INC.
ARCHITECTURE PLANNING INTERIOR DESIGN
15810 PARK TEN PLACE, SUITE 300
HOUSTON, TEXAS 77084
713-465-4650
www.sligroup.com

© COPYRIGHT

ACORN golf club

ACORN GOLF CLUB
13825 Timber Forest Dr, Houston, TX 77044
SUITE #103

Project Number : 8982

ISSUED FOR CLIENT APPROVAL	DATE 03.30.2026
ISSUED FOR BIDDING	04.10.2026
ISSUED FOR PERMIT	
ISSUED FOR CONSTRUCTION	

REVISIONS

MARK	DESCRIPTION	DATE
A	ADDENDUM A	04.17.26

The information, ideas, designs, details, layouts, techniques, features, arrangements, plans, sequences, dimensions, allowances, tolerances, conceptions, specifications, intentions, technology or embodiments, as illustrated, arranged, displayed, noted, recorded, indicated, represented, disclosed, evidenced, detailed or otherwise reduced to tangible form hereon, either expressly, inherently or by implication, are the confidential and proprietary information of SLI Design, Inc., and shall not be used for any purpose other than the specific project or undertaking identified on the drawing title block or legend for which they are and have been prepared by SLI Design, Inc. Any other reproduction, disclosure or use of any portion of the confidential and proprietary information of SLI Design, Inc., shall be a breach of the obligation of confidence created by the acceptance of this drawing from SLI Design, Inc. for a specific project or Contract. Any copying, duplicating, reproducing, utilization, alteration, modification, revision or change to this drawing, is expressly prohibited unless done with the prior written consent or approval of SLI Design, Inc., and shall not be undertaken without receipt of such prior written approval. This drawing is loaned by SLI Design, Inc., for the limited purpose of complying with a specific Contract. The drawing remains the property of SLI Design, Inc., and shall be returned upon request or completion of the contract, unless specifically authorized by Contract, under which it was loaned.

PRINT DATE: 4/17/2026 10:15:25 AM

REGISTERED ARCHITECT THOMAS B. TAYLOR 14288 STATE OF TEXAS

04/17/2026

DRAWING TITLE
DOOR SCHEDULE

DRAWN BY	RG	SHEET NO.
CHECKED BY	BL	A-2.00
APPROVED BY	TB	

C:\Users\PC-24-20\Documents\00_Revit Local Files\ACORN GOLF CLUB\Acorn Golf Club_WS_2026V_260310_rgates@sligroup.com.rvt