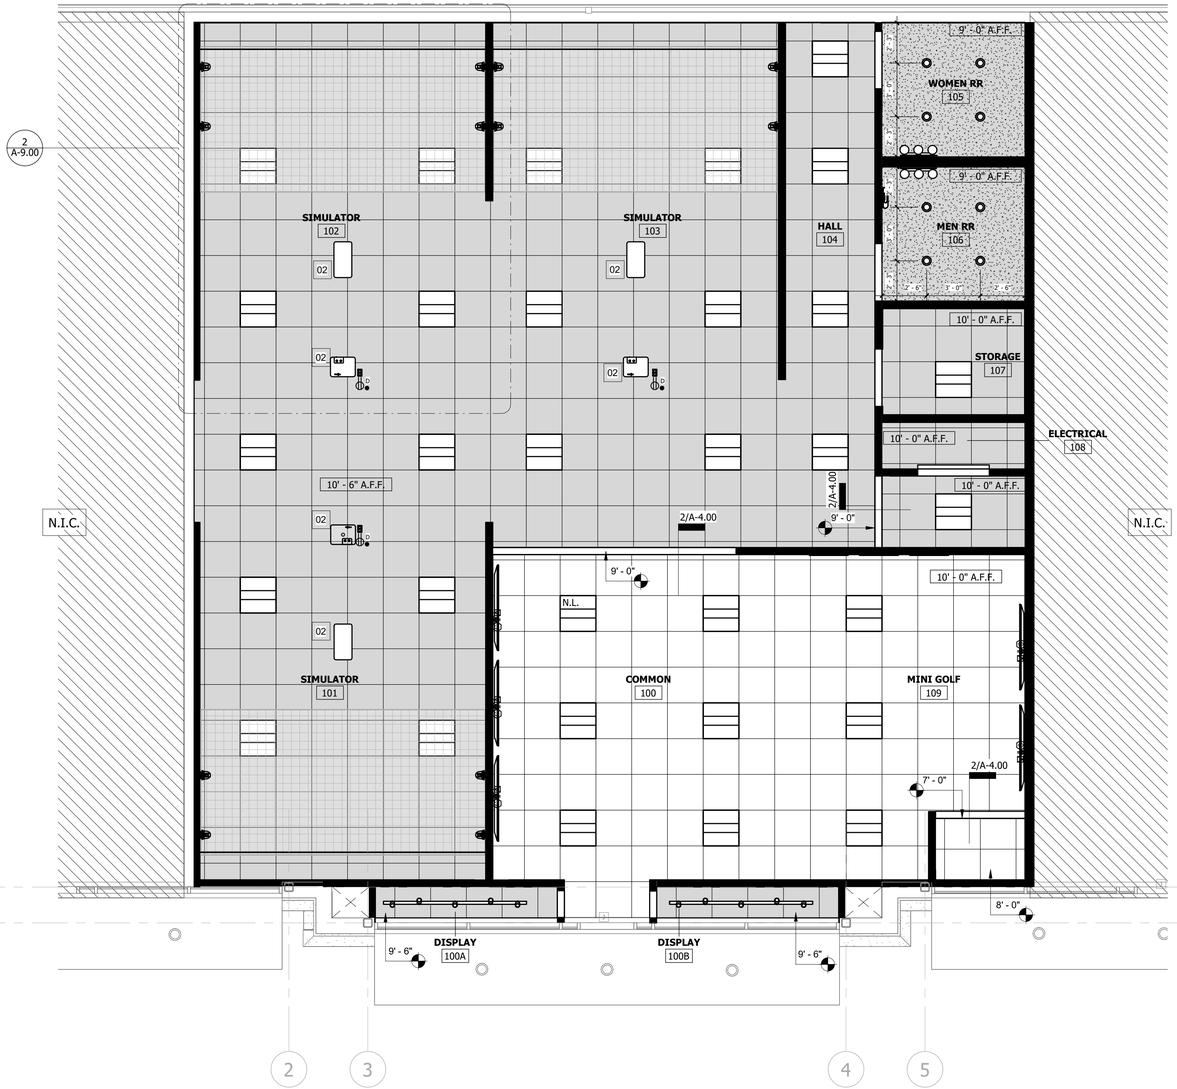

TRUE NORTH PLAN NORTH

1 RCP
1/4" = 1'-0"

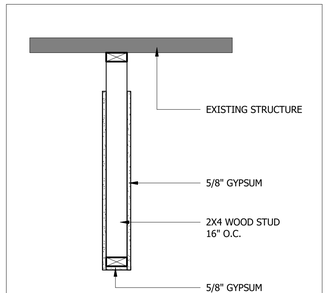

2 TYP. FURR DOWN DETAIL
1" = 1'-0"

GENERAL NOTES

1. NOTIFY ARCHITECT OF ANY DISCREPANCIES AND/OR OMISSIONS.
2. REMODEL PROJECTS REQUIRE FIELD VERIFICATION BY SUBCONTRACTOR
3. ALL CEILING GRIDS SHALL BE CENTERED IN ROOM UNLESS OTHERWISE SPECIFIED
4. CEILING HEIGHTS TO BE 9'-0" A.F.F. UNLESS OTHER WISED SPECIFIED.
5. SUPPLY DIFFUSER AND RETURN AIR GRILLS FINISH TO BE BLACK IN ALL AREAS WITH BLACK CEILING TILE.
6. 2X2 LIGHT FIXTURES FINISH TO BE BLACK IN ALL AREAS WITH BLACK CEILING TILE.

CEILING LEGEND

	CERTAINTEED SAND MICRO WITH THE NRC OF .50 TEGULAR 2'x2' WHITE CEILING TILE WITH 15/16" WHITE GRID
	CERTAINTEED THEATRE BLACK f WITH THE NRC OF .80 2'x2' BLACK CEILING LAY-IN TILE AND 15/16" BLACK GRID
	5/8" GYPSUM WALLBOARD CEILING/SOFFIT PAINTED BLACK. REF INTERIOR FINISH SCHEDULE FOR SPEC
10' - 10" A.F.F.	INDICATES CEILING HEIGHT

LIGHTING LEGEND

	2'X2' RECESSED LED FIXTURE; RE:ELECTRICAL DRAWINGS
	2'X2' RECESSED LED FLAT PANEL FIXTURE WITH EMERGENCY BACKUP; RE:ELECTRICAL DRAWINGS
	RECESSED CAN LIGHT FIXTURE; RE:ELECTRICAL DRAWINGS
	RECESSED CAN LIGHT FIXTURE; WITH EMERGENCY BACKUP RE:ELECTRICAL DRAWINGS
	STUDIO LIGHTING RE:ELECTRICAL DRAWINGS

RCP NOTES	
NOTE NUMBER	NOTE TEXT
02	PROPVIDED BLOCKING ABOVE CEILING FOR CELING MOUNTED EQUIPMENT

SLI DESIGN, INC.
ARCHITECTURE PLANNING INTERIOR DESIGN
15810 PARK TEN PLACE, SUITE 300
HOUSTON, TEXAS 77084
713-465-4650
www.sligroup.com

© COPYRIGHT

ACORN golf club

ACORN GOLF CLUB

13825 Timber Forest Dr, Houston, TX 77044
SUITE #103

Project Number : 8982

	DATE
ISSUED FOR CLIENT APPROVAL	03.30.2026
ISSUED FOR BIDDING	04.10.2026
ISSUED FOR PERMIT	
ISSUED FOR CONSTRUCTION	

REVISIONS

MARK	DESCRIPTION	DATE

The information, ideas, designs, details, layouts, techniques, features, arrangements, plans, sequences, dimensions, allowances, tolerances, conceptions, specifications, intentions, technology or embodiments, as illustrated, arranged, displayed, noted, recorded, indicated, represented, disclosed, evidenced, detailed or otherwise reduced to tangible form hereon, either expressly, inherently or by implication, are the confidential and proprietary information of SLI Design, Inc., and shall not be used for any purpose other than the specific project or undertaking identified on the drawing title block or legend for which they are and have been prepared by SLI Design, Inc. Any other reproduction, disclosure or use of any portion of the confidential and proprietary information of SLI Design, Inc., shall be a breach of the obligation of confidence created by the acceptance of this drawing from SLI Design, Inc. for a specific project or Contract. Any copying, duplicating, reproducing, utilization, alteration, modification, revision or change to this drawing, is expressly prohibited unless done with the prior written consent or approval of SLI Design, Inc., and shall not be undertaken without receipt of such prior written approval. This drawing is loaned by SLI Design, Inc., for the limited purpose of complying with a specific Contract. The drawing remains the property of SLI Design, Inc., and shall be returned upon request or completion of the contract, unless specifically authorized by Contract, under which it was loaned.

PRINT DATE: 4/10/2026 9:15:17 AM

REGISTERED ARCHITECT THOMAS B. LAMER 14288 STATE OF TEXAS
04/10/2026

DRAWING TITLE
REFLECTED CEILING PLAN

DRAWN BY	RG	SHEET NO.
CHECKED BY	BL	A-4.00
APPROVED BY	TB	

C:\Users\PC-04-29\Documents\00_Revit Local Files\ACORN GOLF CLUB\Acorn Golf Club_WS_2026V_260310_rgates@sligroup.com.rvt