FLOORING MATERIAL LEGEND							
CODE	MFG	SERIES	COLOR	ITEM #	SIZE	NOTES	FLAME SPREAD & SMOKE DEVELOP INDEX
PC-1	AMERIPOLISH	CLASSIC/SURELOCK/DYE-N-SEAL	WALNUT			POLISHED CONCRETE	
CA-1							CARPET PROVIDED BY OWNER, JUST DOING INSTALLATION

BASE MATERIAL LEGEND						
CODE	MFG	SERIES	COLOR	ITEM #	SIZE	NOTES
RB-2	FLEXCO	VINYL WALL BASE	OUTER BANKS	038	2 1/2" COVE	
RB-1	FLEXCO	VINYL WALL BASE	OUTER BANKS	038	4" COVE	

WALL MATERIAL LEGENED					
CODE	MFG	SERIES	COLOR	ITEM #	NOTES
PA-1	SHERWIN WILLIAMS	PRO MAR 200	ANEW GRAY	7030	
PA-2	SHERWIN WILLIAMS	PRO MAR 200	TRICORN BLACK	6258	
WT-1	ARIZONA TILE	FUTURA	SILVER, MATTE		12" X 24" , 2CM THICKNESS
WC-1	LIMITLESS WALLS	12th Hole At Augusta National Wall Mural		6449476	18' 6" X 10' 2" , LINEN FINISH, LEVEL 5 WALL FINISH
WC-2	LIMITLESS WALLS	The Masters Wall Mural		558516319	21' x 10' , VINYL FINISH, LEVEL 5 WALL FINISH
GR-1	TEXRITE		HOUSTON GRAY	713	
FRP-1	PANOLAM	TEXTURE CLASS C	WHITE		.090 THICKNESS

PLASTIC LAMINATE MATERIAL LEGEND					
CODE	MFG	SERIES	COLOR	ITEM #	NOTES
PL-1	WILSONART		LOWELL ASH	7994	DOOR
PL-2	WILSONART		MISTLETOE	Y0841	CABINET

SOLID SURFACE MATERIAL LEGEND					
CODE	MFG	SERIES	COLOR	ITEM #	NOTES
ST-1	CEASAR STONE	SUPERNATURAL ULTRA	ARABETTO	5171	

RESTROOM ACCESSORIES					
NO.	MFG	DESCRIPTION	ITEM #	QTY.	NOTES
RA-1	BRADLEY	ADA GRAB BAR , NO HOOKS	8B1-0013600, 8B1-0014200	2, 36" AND 2, 42"	BRUSHED BRASS FINISH
RA-2	BRADLEY	SURFACE MOUNTED AUTOMATIC SOAP DISPENSER	6B1-119373	2	BRUSHED BRASS FINISH
RA-3	BRADLEY	SURFACE MOUNTED DOUBLE TOILET PAPER DISPENSER WITH SHELF	5B2-110089	2	BRUSHED BRASS FINISH
RA-4	BRADLEY	24" X 36" FRAMED MIRROR	7B1-0024360	2	BRUSHED BRASS FINISH
RA-5	BRADLEY	SURFACE-MOUNTED TOWEL DISPENSER SMALL SIZE	2B1-113400	2	BRUSHED BRASS FINISH
RA-6	BRADLEY	RECESSED WASTE RECEPTACLE, SMALL SIZE	3B1-003400	2	BRUSHED BRASS FINISH

ROOM FINISH SCHEDULE								
NO.	ROOM	FLOOR	BASE	WALL ►	WALL ▲	WALL ◄	WALL ▼	CEILING
100	COMMON	PC-1	RB-1	PA-1	PA-1	PA-1	PA-1	2X2 WHITE CEILING TILES
100A	DISPLAY	PC-1	RB-2	PA-1	WC-2	PA-1	PA-1	2X2 BLACK CEILING TILES
100B	DISPLAY	PC-1	RB-2	PA-1	WC-2	PA-1	PA-1	2X2 BLACK CEILING TILES
101	SIMULATOR	PC-1	N/A	CA-1, PA-2	CA-1	CA-1, PA-2	CA-1	2X2 BLACK CEILING TILES
102	SIMULATOR	PC-1	N/A	CA-1, PA-2	CA-1	CA-1, PA-2	CA-1	2X2 BLACK CEILING TILES
103	SIMULATOR	PC-1	N/A	CA-1, PA-2	CA-1	CA-1, PA-2	CA-1	2X2 BLACK CEILING TILES
104	HALL	PC-1	RB-1	PA-1	PA-1	PA-1	PA-1	2X2 BLACK CEILING TILES
105	WOMEN RR	PC-1	N/A	WT-1	WT-1	WT-1	WT-1	GYP. CEILING, BLACK
106	MEN RR	PC-1	N/A	WT-1	WT-1	WT-1	WT-1	GYP. CEILING, BLACK
107	STORAGE	PC-1	RB-1	PA-1,FRP-1	PA-1,FRP-1	PA-1, FRP-1	PA-1,FRP-1	2X2 BLACK CEILING TILES
108	ELECTRICAL	PC-1	RB-1	PA-1	PA-1	PA-1	PA-1	2X2 BLACK CEILING TILES
109	MINI GOLF	PC-1	RB-1, RB-2	WC-1	PA-1	PA-1	PA-1	2X2 WHITE CEILING TILES

GENERAL NOTES	
NO.	DESCRIPTION
1	SUBMIT A 12" X 12" SAMPLE OF WALL FINISHES TO SLI FOR APPROVAL
2	PROVIDE SHOP DRAWINGS FOR ALL PLASTIC LAMINATE CASE GOODS
3	ALL CARPET/VCT TRANSITIONS TO BE FLUSH
4	RUBBER TRANSITION STRIPS TO BE INSTALLED ALL OTHER TRANSITIONS; CERAMIN TO VCT
5	RUBBER TRANSITION STRIPS TO BE INSTALLED ALL OTHER TRANSITIONS; RUBBER TILE TO GLUE DOWN CARPET
6	ALL GROUT LINES TO BE SEALED
7	ALL WALL COVERING MATERIAL SUPPLIED AND INSTALLED BY SLI
8	RENO TX SCHLUTER MATERIAL TRANSION STRIP TO BE INSTALLED BETWEEN CERAMIC TILE AND GLUE DOWN CARPET
9	ALL VCT TO BE SEALED WITH 3-5 COATS OF WAX, BUFF BETWEEN COATS
10	ANY REMAING MATERIAL TO BE GIVEN TO CLIENT AS ATTIC STOCK
11	WALKING SURFACES ALONG PATH OF EGRESS SHALL BE NON SLIP AND ADHERED SECURELY PER IBC 2015 SECTION 1003.4

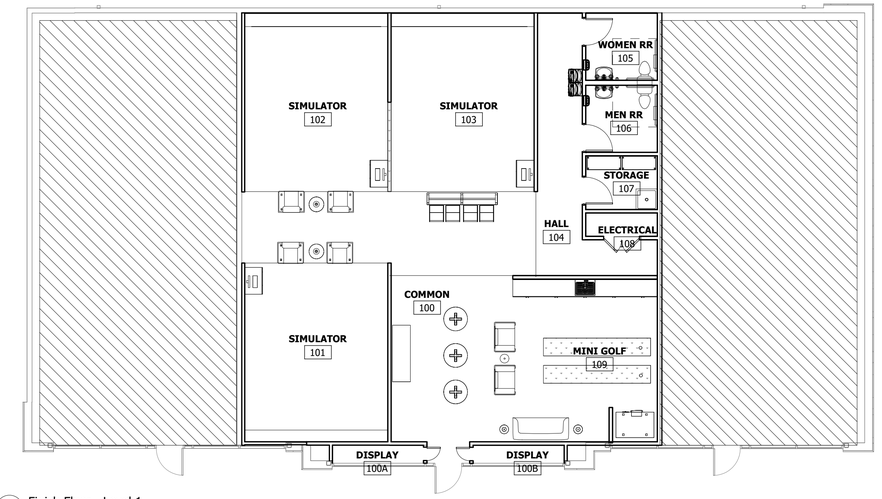

1 Finish Floor - Level 1
1/8" = 1'-0"

SLI DESIGN, INC.
ARCHITECTURE PLANNING INTERIOR DESIGN
15810 PARK TEN PLACE, SUITE 300
HOUSTON, TEXAS 77084
713-465-4650
www.sligroup.com

© COPYRIGHT

ACORN GOLF CLUB
13825 Timber Forest Dr, Houston, TX 77044
SUITE #103

Project Number : 8982

	DATE
ISSUED FOR CLIENT APPROVAL	03.30.2026
ISSUED FOR BIDDING	04.10.2026
ISSUED FOR PERMIT	
ISSUED FOR CONSTRUCTION	

REVISIONS

MARK	DESCRIPTION	DATE

The information, ideas, designs, details, layouts, techniques, features, arrangements, plans, sequences, dimensions, allowances, tolerances, conceptions, specifications, intentions, technology or embodiments, as illustrated, arranged, displayed, noted, recorded, indicated, represented, disclosed, evidenced, detailed or otherwise reduced to tangible form hereon, either expressly, inherently or by implication, are the confidential and proprietary information of SLI Design, Inc., and shall not be used for any purpose other than the specific project or undertaking identified on the drawing title block or legend for which they are and have been prepared by SLI Design, Inc. Any other reproduction, disclosure or use of any portion of the confidential and proprietary information of SLI Design, Inc., shall be a breach of the obligation of confidence created by the acceptance of this drawing from SLI Design, Inc. for a specific project or Contract. Any copying, duplicating, reproducing, utilization, alteration, modification, revision or change to this drawing, is expressly prohibited unless done with the prior written consent or approval of SLI Design, Inc., and shall not be undertaken without receipt of such prior written approval. This drawing is loaned by SLI Design, Inc., for the limited purpose of complying with a specific Contract. The drawing remains the property of SLI Design, Inc., and shall be returned upon request or completion of the contract, unless specifically authorized by Contract, under which it was loaned.

PRINT DATE: 4/10/2026 11:32:04 AM

REGISTERED ARCHITECT
THOMAS B. TAYLOR
14288
STATE OF TEXAS
04/10/2026

DRAWING TITLE
FINISH FLOOR PLAN

DRAWN BY	PL	SHEET NO.
CHECKED BY	BL	A-12.00
APPROVED BY	TB	

C:\Users\PC-0122\Documents\Acorn Golf Club_WS_2026_260310_plinthall.rvt