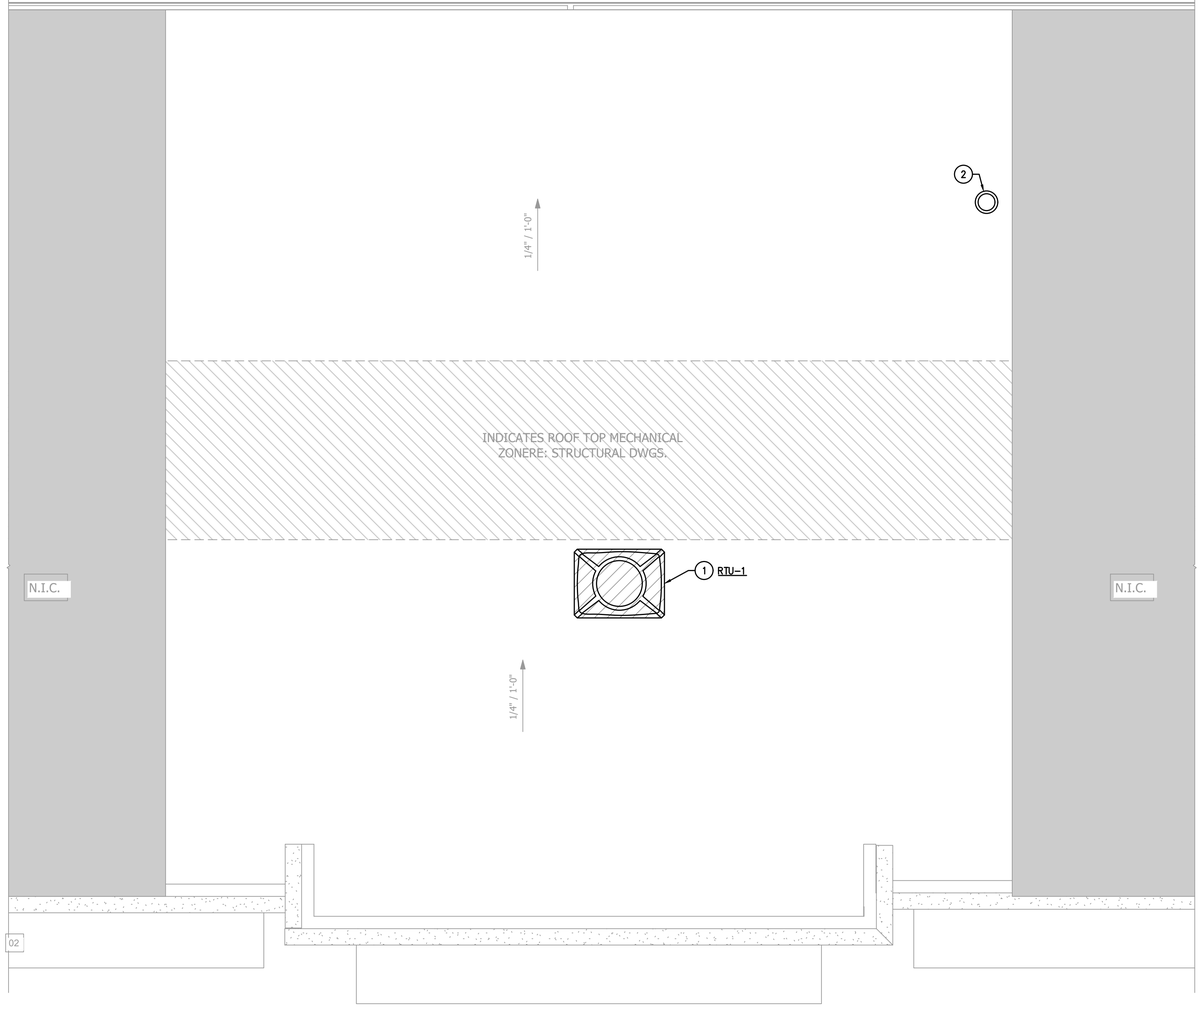

01 MECHANICAL PLAN
SCALE: 1/8"=1'-0"

MECHANICAL KEYED NOTES:

1. PROVIDE NEW ROOF MOUNTED UNITS (RTU-1) AT LOCATION INDICATED. FIELD VERIFY EXACT LOCATION AND MAINTAIN A MINIMUM 10'-0" FROM BUILDING EDGE TO EQUIPMENT.
2. PROVIDE NEW ROOF CAP FOR 8"ø EXHAUST ROOF CAP AT LOCATION INDICATED.

E|B|E Mechanical Electrical Plumbing
CONSULTING ENGINEERS
12603 Southwest Frwy, Ste 170, Stafford, Tx 77477
Tel: (713) 840-0177 / Firm Reg. No: 5638

SLI DESIGN, INC.
ARCHITECTURE PLANNING INTERIOR DESIGN
15810 PARK TEN PLACE, SUITE 300
HOUSTON, TEXAS 77084
713-465-4650
www.sligroup.com

© COPYRIGHT

ACORN golf club

ACORN GOLF SIMULATOR
13825 Timber Forest Dr, Houston, TX 77044
SUITE 103

E/B/E PROJECT NUMBER: 26052.00

ISSUED FOR CLIENT APPROVAL	DATE
ISSUED FOR BIDDING	04/09/2026
ISSUED FOR PERMIT	
ISSUED FOR CONSTRUCTION	

REVISIONS

MARK	DESCRIPTION	DATE
	REVIEW SET	03/27/2026
	ISSUE FOR BID SET	04/09/2026

The information, ideas, designs, details, layouts, techniques, features, arrangements, plans, sequences, dimensions, allowances, tolerances, conceptions, specifications, intentions, technology or embodiments, as illustrated, arranged, displayed, noted, recorded, indicated, represented, disclosed, evidenced, detailed or otherwise reduced to tangible form hereon, either expressly, inherently or by implication, are the confidential and proprietary information of SLI Design, Inc., and shall not be used for any purpose other than the specific project or undertaking identified on the drawing title block or legend for which they are and have been prepared by SLI Design, Inc. Any other reproduction, disclosure or use of any portion of the confidential and proprietary information of SLI Design, Inc., shall be a breach of the obligation of confidence created by the acceptance of this drawing from SLI Design, Inc. for a specific project or Contract. Any copying, duplicating, reproducing, utilization, alteration, modification, revision or change to this drawing, is expressly prohibited unless done with the prior written consent or approval of SLI Design, Inc., and shall not be undertaken without receipt of such prior written approval. This drawing is loaned by SLI Design, Inc., for the limited purpose of complying with a specific Contract. The drawing remains the property of SLI Design, Inc., and shall be returned upon request or completion of the contract, unless specifically authorized by Contract, under which it was loaned.

DESIGN TEAM
PM: JG
MECHANICAL: CC
ELECTRICAL: JG
CHECKED-BY:

DRAWING TITLE
MECHANICAL ROOF PLAN

SHEET NO.
M-3.00

JOSE M. GUERRERO
154536
REGISTERED PROFESSIONAL ENGINEER