MATERIAL LEGEND

CA-1	MOHAWK GROUP, METAMORPHIC TILE, CLEAN SLATE METALLIC, BT388-983, 12" X 36" ASHLAR LAYOUT
RB-1	RUBBER BASE, ROPPE, 4" BROWN/BLACK, COVE #193
LVT-1	KARDEAN, OPUS, TENEBRA WALNUT, WP330, 6" X 36" .098 THICKNESS, STAGGERED LAYOUT
PA-1	PITTSBURGH PAINTS, 515-4, MOTH GRAY, EGGSHELL
PL-1	PLASTIC LAMINATE, WILSON ART, FLORENCE WALNUT,7993
PL-2	PLASTIC LAMINATE, WILSON ART, PEARL SOAPSTONE, 4886
WB-1	FAUX WOOD BLINDS, J'S BLINDS, PEARL WHITE, EMB E04
WT-1	MARAZZI - MODERN FORMATION , MF01 PEAK WHITE UNPOLISHED
FT-1	MARAZZI - MODERN FORMATION, MF01 PEAK WHITE UNPOLISHED
TR-1	SCHLUTER SYSTEMS, JOLLY, BRUSHED CHROME ANODIZED, J60SP
GR-1	TEXRITE, CANVAS, 251

GENERAL NOTES

NO.	DESCRIPTION
1	Submit a 12"x12" sample of all wall finishes to SLI for approval
2	Provide shop drawings for all plastic laminate case goods
3	All carpet/VCT transitions to be flush
4	Rubber transition strips to be installed all other transitions; ceramic to VCT
5	Rubber transition strips to be installed all other transitions; rubber tile to glue down carpet
6	All grout lines to be sealed
7	All wall covering material supplied and installed by SLI
8	Reno TX Schluter material transition strips to be installed between ceramic tile and glue-down carpet
9	All VCT to be sealed with 3-5 coats of wax, buff between coats

ROOM FINISH SCHEDULE

NO.	ROOM	FLOOR	BASE	WALL	WALL	WALL	WALL
100	HALL	CA-1,FT-1	RB-1	PA-1	WT-1/PA-1	PA-1	PA-1
101	OFFICE	CA-1	RB-1	PA-1	PA-1	PA-1	PA-1
102	OFFICE	CA-1	RB-1	PA-1	PA-1	PA-1	PA-1
103	BREAKROOM	LVT-1	RB-1	PA-1	PA-1	PA-1	PA-1
104	OFFICE	CA-1	RB-1	PA-1	PA-1	PA-1	PA-1
105	OFFICE	CA-1	RB-1	PA-1	PA-1	PA-1	PA-1

APPLIANCES

1	Re-install existing breakroom appliances

WINDOW TREATMENTS

1	Install 4 new sets of 2" faux wood blinds to match existing

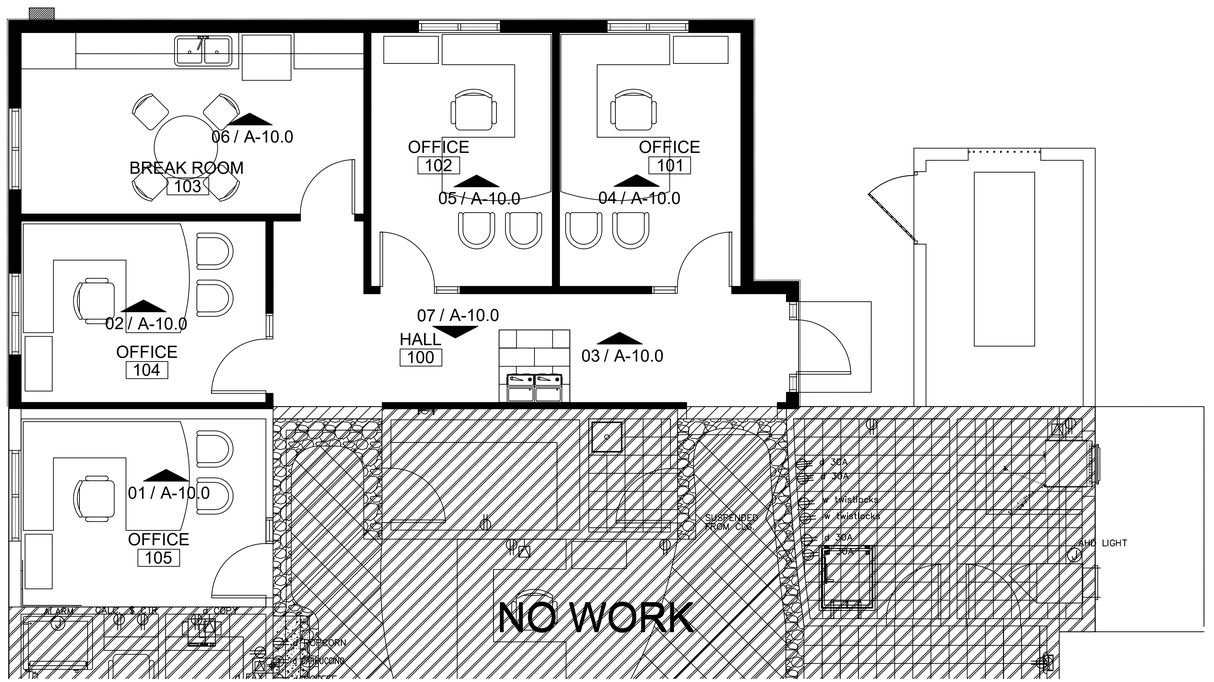

01 FLOOR PLAN
SCALE: 1/4" = 1'-0"

SLI DESIGN, INC.
ARCHITECTURE | DESIGN | CONSTRUCTION.
15810 PARK TEN PLACE, SUITE 300
HOUSTON, TEXAS 77084
713-465-4650
www.sligroup.com

© COPYRIGHT

NECHES LUMBERTON OFFICE ADDITION
299 Country Lane at U.S. 69
Lumberton, Texas 77657

PROJECT NUMBER : 8983

	DATE
ISSUED FOR CLIENT APPROVAL	04.14.26
ISSUED FOR BIDDING	04.30.26
ISSUED FOR PERMIT	04.30.26
ISSUED FOR CONSTRUCTION	12.05.25

REVISIONS

MARK	DESCRIPTION	DATE

The information, ideas, designs, details, layouts, techniques, features, arrangements, plans, sequences, dimensions, allowances, tolerances, conceptions, specifications, intentions, technology or embodiments, as illustrated, arranged, displayed, noted, recorded, indicated, represented, disclosed, evidenced, detailed or otherwise reduced to tangible form hereon, either expressly, inherently or by implication, are the confidential and proprietary information of SLI Design, Inc., and shall not be used for any purpose other than the specific project or undertaking identified on the drawing title block or legend for which they are and have been prepared by SLI Design, Inc. Any other reproduction, disclosure or use of any portion of the confidential and proprietary information of SLI Design, Inc., shall be a breach of the obligation of confidence created by the acceptance of this drawing from SLI Design, Inc. for a specific project or Contract. Any copying, duplicating, reproducing, utilization, alteration, modification, revision or change to this drawing, is expressly prohibited unless done with the prior written consent or approval of SLI Design, Inc., and shall not be undertaken without receipt of such prior written approval. This drawing is loaned by SLI Design, Inc., for the limited purpose of complying with a specific Contract. The drawing remains the property of SLI Design, Inc., and shall be returned upon request or completion of the contract, unless specifically authorized by Contract, under which it was loaned.

PRINT DATE May 11, 2026 – 3:26pm

REGISTERED ARCHITECT
THOMAS S. BAKER
14288
STATE OF TEXAS
04/30/26

DRAWING TITLE
FINISH FLOOR PLAN

DRAWN BY	PL
CHECKED BY	BL
APPROVED BY	BL

SHEET NO.
A-12.00