
NOTES :

1.) ALL NEW LANDSCAPE TREES AND SHRUBS AND LAWN AREAS TO BE IRRIGATED WITH A PROFESSIONALLY DESIGNED AND INSTALLED AUTOMATIC LANDSCAPE IRRIGATION SYSTEM WITH RAIN AND FREEZE SENSORS. SEE IRRIGATION PLAN TO BE PROVIDED AFTER SITE AND LANDSCAPE PLAN APPROVAL.

2.) HYDROMULCH ALL CONSTRUCTION DISTURBED TURFGRASS AREAS.

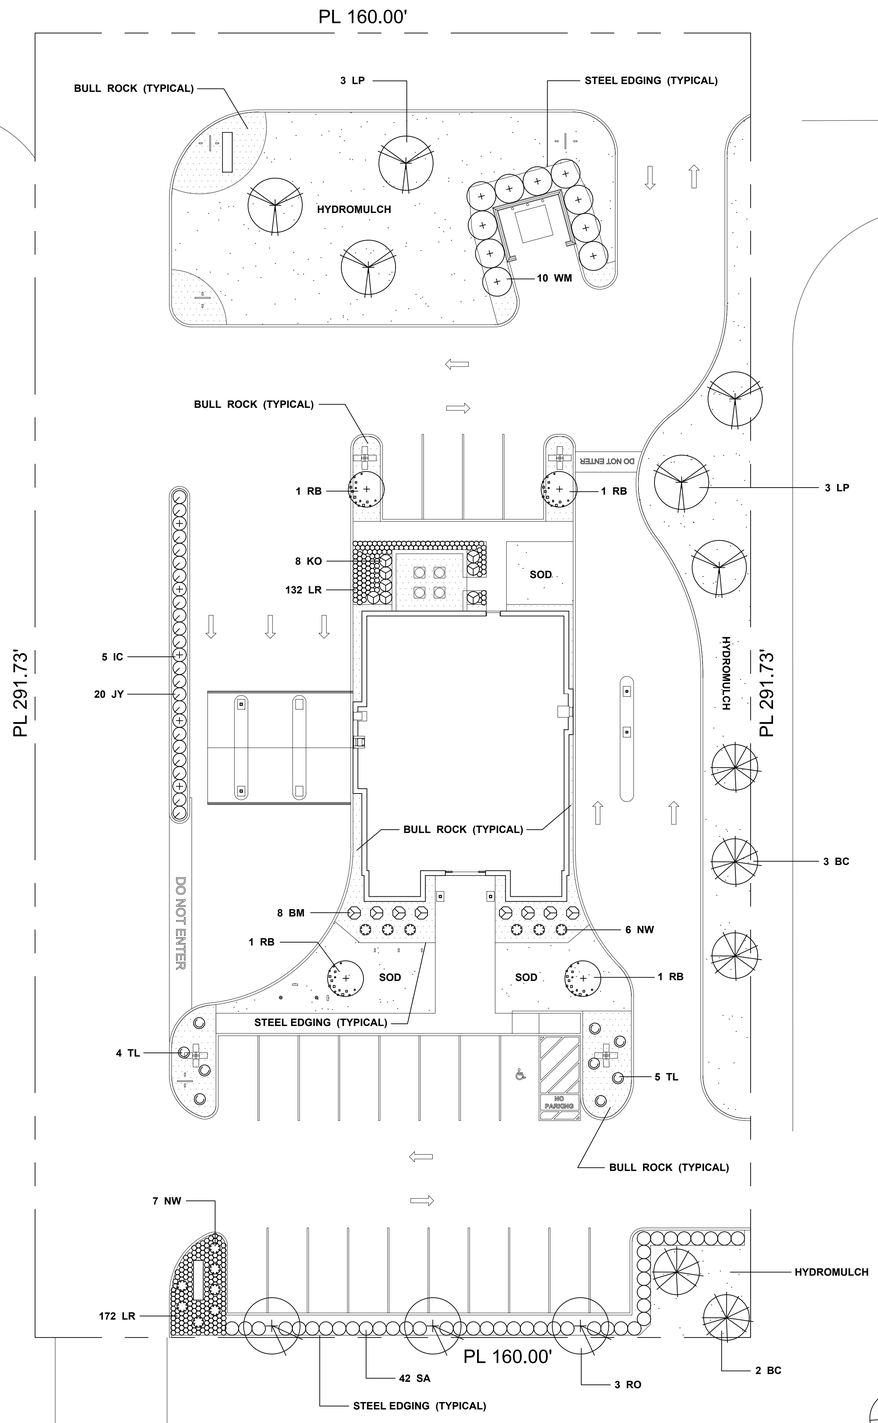

COLOR CODE
FOR MARKING
UNDERGROUND UTILITY LINES

- ELECTRIC
- GAS-OIL-STEAM
- COMMUNICATION CATV
- WATER
- SEWER
- PROPOSED EXCAVATION

811 Know what's below. Call before you dig. or 1-800-272-3020
TEXAS ONE CALL
CALL FOR FREE MARKOUTS
3 FULL DAYS BEFORE YOU DIG

CITY OF BASTROP - LANDSCAPE ANALYSIS FORM

A.) REQUIRED LANDSCAPE AREA

TOTAL SITE AREA		46,677 SF
REQUIRED LANDSCAPE AREA	46,677 X .20 (20%) =	9,335 SF
LANDSCAPE AREA PROVIDED		11,018 SF

B.) REQUIRED STREETSCAPE LANDSCAPE AREA

REQUIRED STREETSCAPE LANDSCAPE AREA	9,335 X .50 (50%) =	4,668 SF
STREETSCAPE LANDSCAPE AREA PROVIDED		1,337 SF

C.) STREETSCAPE TREES

SAM HOUSTON DRIVE	160.00' / 30 =	5	STREET TREES REQUIRED
		5	PROVIDED

D.) STREETSCAPE SCREEN SHRUBS

SAM HOUSTON DRIVE 42 'SILVERADO' SAGE PROVIDED (36" O.C.)

PLANT LIST

QUANT.	SYMBOL	PLANT TYPE	SIZE	NOTES
5	B C	BALD CYPRESS Taxodium distichum	65 GAL. 3" CAL. MIN.	SINGLE-TRUNK , DOUBLE-STAKED 9' - 11' HT. X 4' - 5' SPR. , MATCHING
8	B M	BAMBOO MUHLY Muhlenbergia dumosa	3 GAL.- 5 GAL.	5' O.C. , FULL , HEALTHY, MATCHING 24" HT. MINIMUM
5	I C	ITALIAN CYPRESS Cupressus sempervirens	30 GAL.	SINGLE-TRUNK , SINGLE-STAKED 9' - 11' HT. X 1' - 1'-6" SPR. , MATCHING
20	J Y	JAPANESE YEW Podocarpus macrophyllus	5 GAL.	3' O.C. , FULL, HEALTHY, MATCHING 3' - 3.5' HT. X 1' MIN. SPR.
8	K O	KNOCK-OUT SHRUB ROSE Rosa compacta 'Double Knock-Out'	3 GAL.	2' - 9" O.C. , FULL, HEALTHY, MATCHING 12" - 16" HT. X 14" - 18" SPR.
6	L P	LOBLOLLY PINE Pinus taeda	65 GAL. 3" CAL. MIN.	SINGLE-TRUNK , DOUBLE-STAKED 11' - 13' HT. X 5' - 6' SPR. , MATCHING
319	L R	LIRIOPE , BIG BLUE Liriope spicata 'Big Blue'	1 GAL.	13" O.C. , FULL, HEALTHY, MATCHING 6" - 8" HT. X 6" - 8" SPR.
13	N W	PINK SHRUB ROSE , NEARLY WILD Rosa compacta 'Nearly Wild'	3 GAL.	5' O.C. , FULL, HEALTHY, MATCHING 12" - 16" HT. X 14" - 18" SPR.
4	R B	REDBUD Cercis canadensis texensis	30 GAL.	SINGLE-TRUNK , DOUBLE-STAKED 9' - 10' HT. X 4' - 5' SPR.
3	R O	SHUMARD RED OAK Quercus shumardii	65 GAL. 3" CAL. MIN.	SINGLE-TRUNK , DOUBLE-STAKED 11' - 13' HT. X 5' - 6' SPR. , MATCHING
42	S A	SAGE , "SILVERADO" Leucophyllum frutescens 'Silverado'	3 GAL.- 5 GAL.	3' O.C. , FULL , HEALTHY, MATCHING 24" - 28" HT. X 18" - 22" SPR.
9	T L	TEXAS LANTANA Lantana urticoides	3 GAL.- 5 GAL.	FULL , HEALTHY, MATCHING 14" HT. MINIMUM
10	W M	WAX MYRTLE Myrica cerifera	15 GAL.	6'- 6" O.C. , FOLIAGE FULL TO GROUND 4.5' HT. X 3' SPR. MINIMUM
6,325	HYDRO	PRAIRIE BUFFALO GRASS Bouteloua dactyloides 'prairie'	SQ. FT.	WITH GREEN CELLULOSE FIBER AND FERTILIZER , APPLY WHERE INDICATED
137	SOD	PRAIRIE BUFFALO GRASS Bouteloua dactyloides 'prairie'	SQ. YD.	SOLID SOD , ROLLED INSTALL WHERE INDICATED

LEGEND

5	BC		BALD CYPRESS
6	LP		LOBLOLLY PINE
3	RO		SHUMARD RED OAK
4	RB		TEXAS RED BUD
10	WM		WAX MYRTLE — 6.5' O.C.
5	IC		ITALIAN CYPRESS — 14.75' O.C.
8	BM		BAMBOO MUHLY — 5' O.C.
20	JY		JAPANESE YEW — 3' O.C.
8	KO		RED 'KNOCK-OUT' ROSE — 2.75' O.C.
13	NW		PINK 'NEARLY WILD' ROSE — 5' O.C.
42	SA		'SILVERADO' SAGE — 3' O.C.
9	TL		TEXAS LANTANA
319	LR		'BIG BLUE' LIRIOPE — 13" O.C.
SOD 137 sy HYDRO 6,325 sf			'PRAIRIE' BUFFALO GRASS
2,085 sf			BULL ROCK

LANDSCAPE PLAN SCALE : 1" = 16' | 1

INTEGRATED LANDSCAPE ARCHITECTURE, LLC
765 LONG WOOD AVENUE
LAKEWAY, TEXAS 78734
E-MAIL : INFO@LANDARCHTX.COM
PHONE : 713-973-7851

CERTIFICATION AND SEAL

I HEREBY CERTIFY THAT THIS PLAN AND SPECIFICATION WAS PREPARED BY ME OR UNDER MY DIRECT SUPERVISION AND THAT I AM A DULY REGISTERED LANDSCAPE ARCHITECT UNDER THE LAWS OF THESTATE OF TEXAS AS SIGNIFIED BY MY HAND AND SEAL.

DUANE F. BUNGO TX REG: 1375
EXP: 10/31/2027

11/16/26

STATE OF TEXAS
DUANE BUNGO
1375
REGISTERED LANDSCAPE ARCHITECT

ISSUES AND REVISIONS

NO.	DATE	DESCRIPTION
1	08/05/26	ISSUE FOR REVIEW
2	08/20/26	ISSUE FOR REVIEW
3	09/04/26	ISSUE FOR PERMIT & BID
4	10/16/26	ISSUE FOR BID
5	11/02/26	ISSUE FOR CONSTRUCTION
1	11/16/26	ISSUE FOR CONSTRUCTION

NATIONAL BANK & TRUST
SAM HOUSTON DRIVE, BASTROP , TEXAS

Landscape Plan

© 2026 Integrated Landscape Architecture

L1