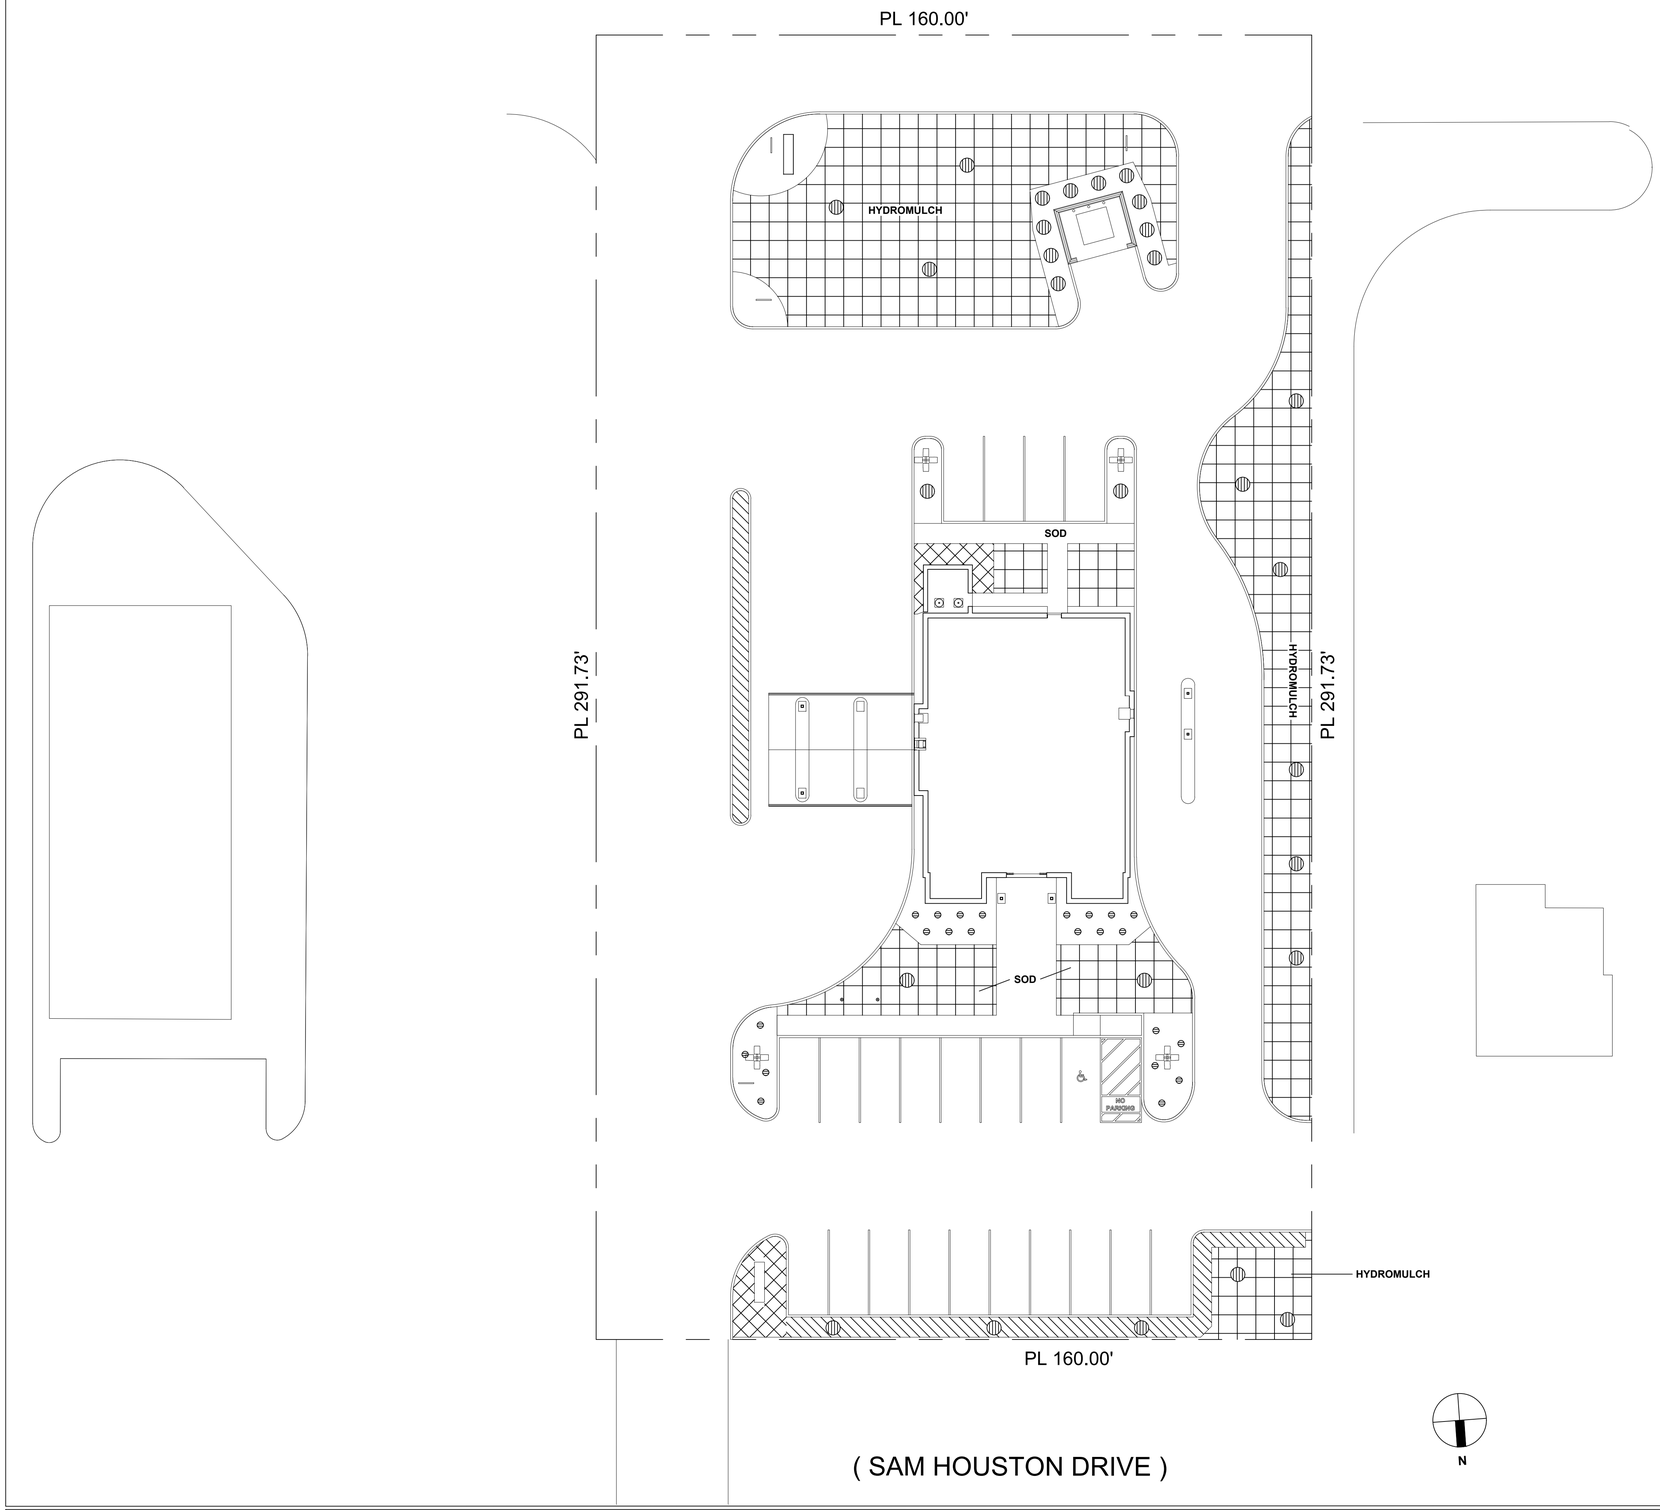


LEGEND		
28		TREE BUBBLERS
23		SHRUB BUBBLERS
		SHRUB DRIPLINE
		SHRUB SPRAY
		TURF SPRAY

INTEGRATED LANDSCAPE ARCHITECTURE, LLC
765 LONG WOOD AVENUE
LAKEWAY, TEXAS 78734
E-MAIL : INFO@LANDARCHTX.COM
PHONE : 713-973-7851

CERTIFICATION AND SEAL

I HEREBY CERTIFY THAT THIS PLAN AND SPECIFICATION WAS PREPARED BY ME OR UNDER MY DIRECT SUPERVISION AND THAT I AM A DULY REGISTERED LANDSCAPE ARCHITECT UNDER THE LAWS OF THESTATE OF TEXAS AS SIGNIFIED BY MY HAND AND SEAL.

DUANE F. BUNGO TX REG: 1375
EXP: 10/31/2027

11/16/26

STATE OF TEXAS
DUANE BUNGO
1375
REGISTERED LANDSCAPE ARCHITECT

ISSUES AND REVISIONS

NO.	DATE	DESCRIPTION
1	08/05/26	ISSUE FOR REVIEW
2	08/20/26	ISSUE FOR REVIEW
3	09/04/26	ISSUE FOR PERMIT & BID
4	10/16/26	ISSUE FOR BID
5	11/02/26	ISSUE FOR CONSTRUCTION
1	11/16/26	ISSUE FOR CONSTRUCTION

NATIONAL BANK & TRUST
SAM HOUSTON DRIVE, BASTROP , TEXAS

Irrigation Concept

© 2026 Integrated Landscape Architecture

IR1

IRRIGATION CONCEPT SCALE : 1" = 16' 1