


NOTE:
REF. STAINING AND INSTALLATION NOTES ON A-6.00

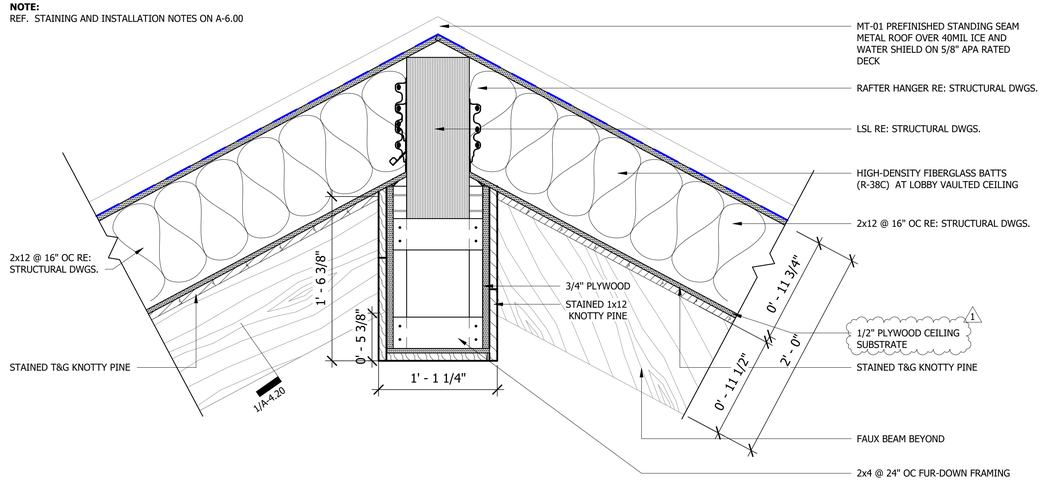

10 LOBBY VAULTED CEILING+ROOF ASSEMBLY
1 1/2" = 1'-0"

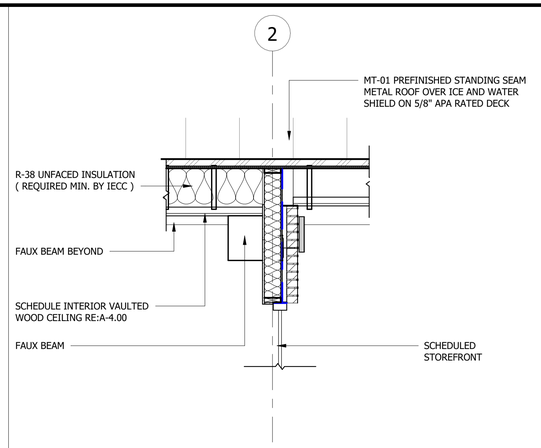


4 Detail 2
1/2" = 1'-0"

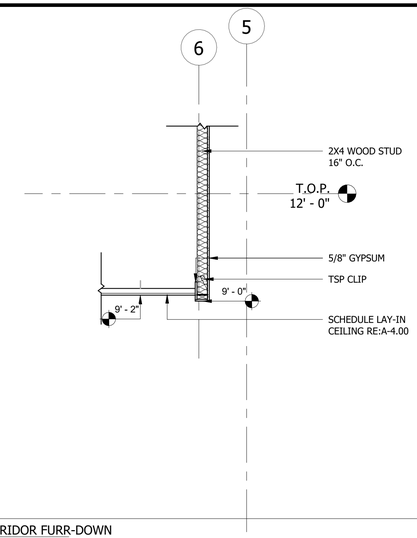


3 CORRIDOR FURR-DOWN
1/2" = 1'-0"


NOTE:
REF. STAINING AND INSTALLATION NOTES ON A-6.00

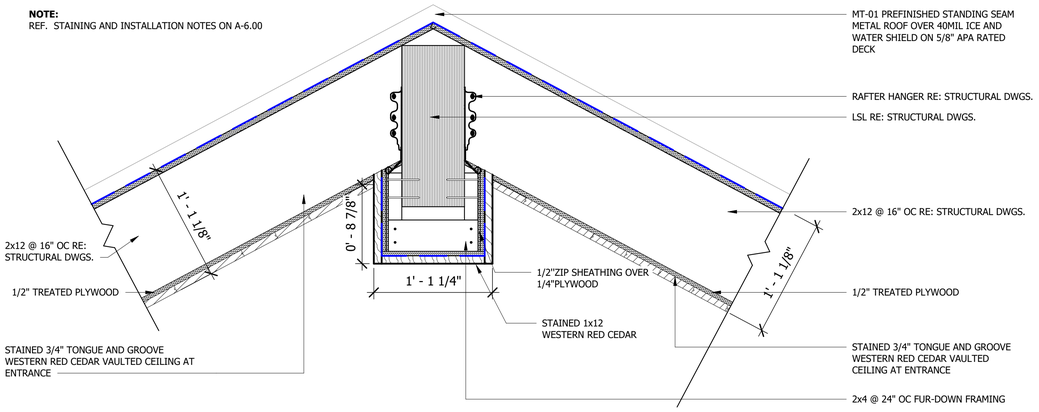

9 ENTRANCE VAULTED CEILING+ROOF ASSEMBLY
1 1/2" = 1'-0"

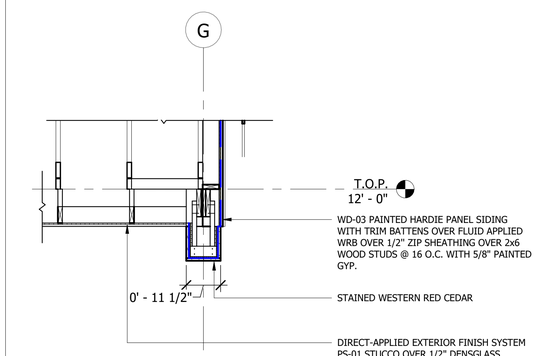


5 Detail 5
1/2" = 1'-0"

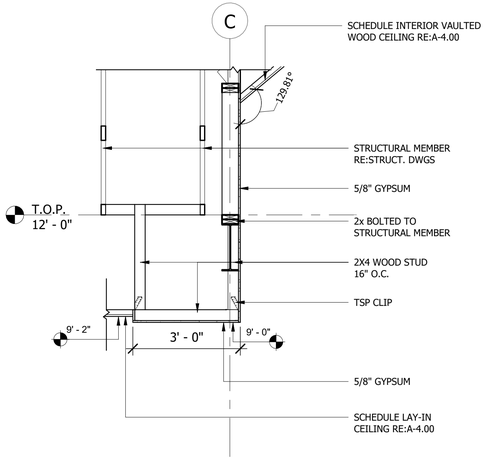


2 TELLER LINE FURR-DOWN
1/2" = 1'-0"


NOTE:
REF. STAINING AND INSTALLATION NOTES ON A-6.00

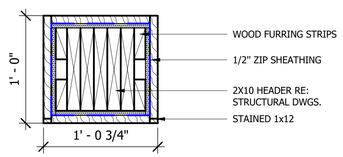


8 FAUX BEAM @ ENTRANCE VAULTED CEILING
1 1/2" = 1'-0"

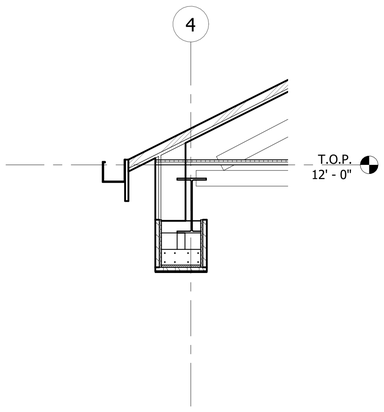

7 TELLER DRIVE-THRU SOFFIT DETAIL
3/4" = 1'-0"

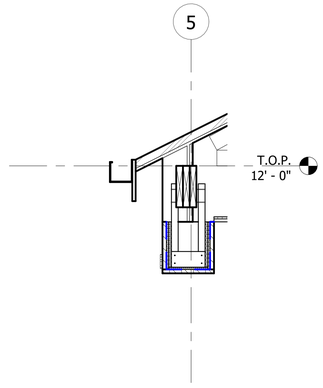

6 ATM DRIVE-THRU SOFFIT DETAIL
3/4" = 1'-0"

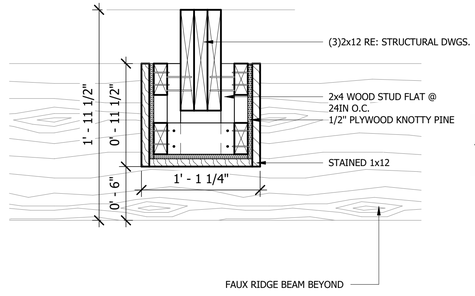

1 FAUX BEAM @ LOBBY VAULTED CEILING
1 1/2" = 1'-0"

SLI GROUP, INC.
ARCHITECTURE | DESIGN | CONSTRUCTION
15810 PARK TEN PLACE, SUITE 300
HOUSTON, TEXAS 77084
713-465-4650
www.sligroup.com

© COPYRIGHT

National Bank & Trust - Bastrop
809 SAM HOUSTON DR
BASTROP TX 78602

Project Number : 8989

ISSUED FOR	DATE
ISSUED FOR CLIENT APPROVAL	08.17.2026
ISSUED FOR BIDDING	09.11.2026
ISSUED FOR PERMIT	09.11.2026
ISSUED FOR CONSTRUCTION	11.02.2026

REVISIONS

MARK	DESCRIPTION	DATE
B	ADDENDUM B	09.25.26
D	ADDENDUM D	10.21.26
1	BULLETIN 1	11.16.26

The information, ideas, designs, details, layouts, techniques, features, arrangements, plans, sequences, dimensions, allowances, tolerances, conceptions, specifications, intentions, technology or embodiments, as illustrated, arranged, displayed, noted, recorded, indicated, represented, disclosed, evidenced, detailed or otherwise reduced to tangible form hereon, either expressly, inherently or by implication, are the confidential and proprietary information of SLI Design, Inc., and shall not be used for any purpose other than the specific project or undertaking identified on the drawing title block or legend for which they are and have been prepared by SLI Design, Inc. Any other reproduction, disclosure or use of any portion of the confidential and proprietary information of SLI Design, Inc., shall be a breach of the obligation of confidence created by the acceptance of this drawing from SLI Design, Inc. for a specific project or Contract. Any copying, duplicating, reproducing, utilization, alteration, modification, revision or change to this drawing, is expressly prohibited unless done with the prior written consent or approval of SLI Design, Inc., and shall not be undertaken without receipt of such prior written approval. This drawing is loaned by SLI Design, Inc., for the limited purpose of complying with a specific Contract. The drawing remains the property of SLI Design, Inc., and shall be returned upon request or completion of the contract, unless specifically authorized by Contract, under which it was loaned.

PRINT DATE: 11/17/2026 2:07:15 PM

REGISTERED ARCHITECT ROBERT A.S.B. GALLAGHER 14288 STATE OF TEXAS
11/16/26

DRAWING TITLE
CEILING DETAILS

DRAWN BY	RG
CHECKED BY	CA
APPROVED BY	TB

SHEET NO.
A-4.20

C:\Users\PC-04-20\Documents\00_Revit Local Files\National Bank & Trust - Bastrop_WS_V26_rgallee@sligroup.com.rvt