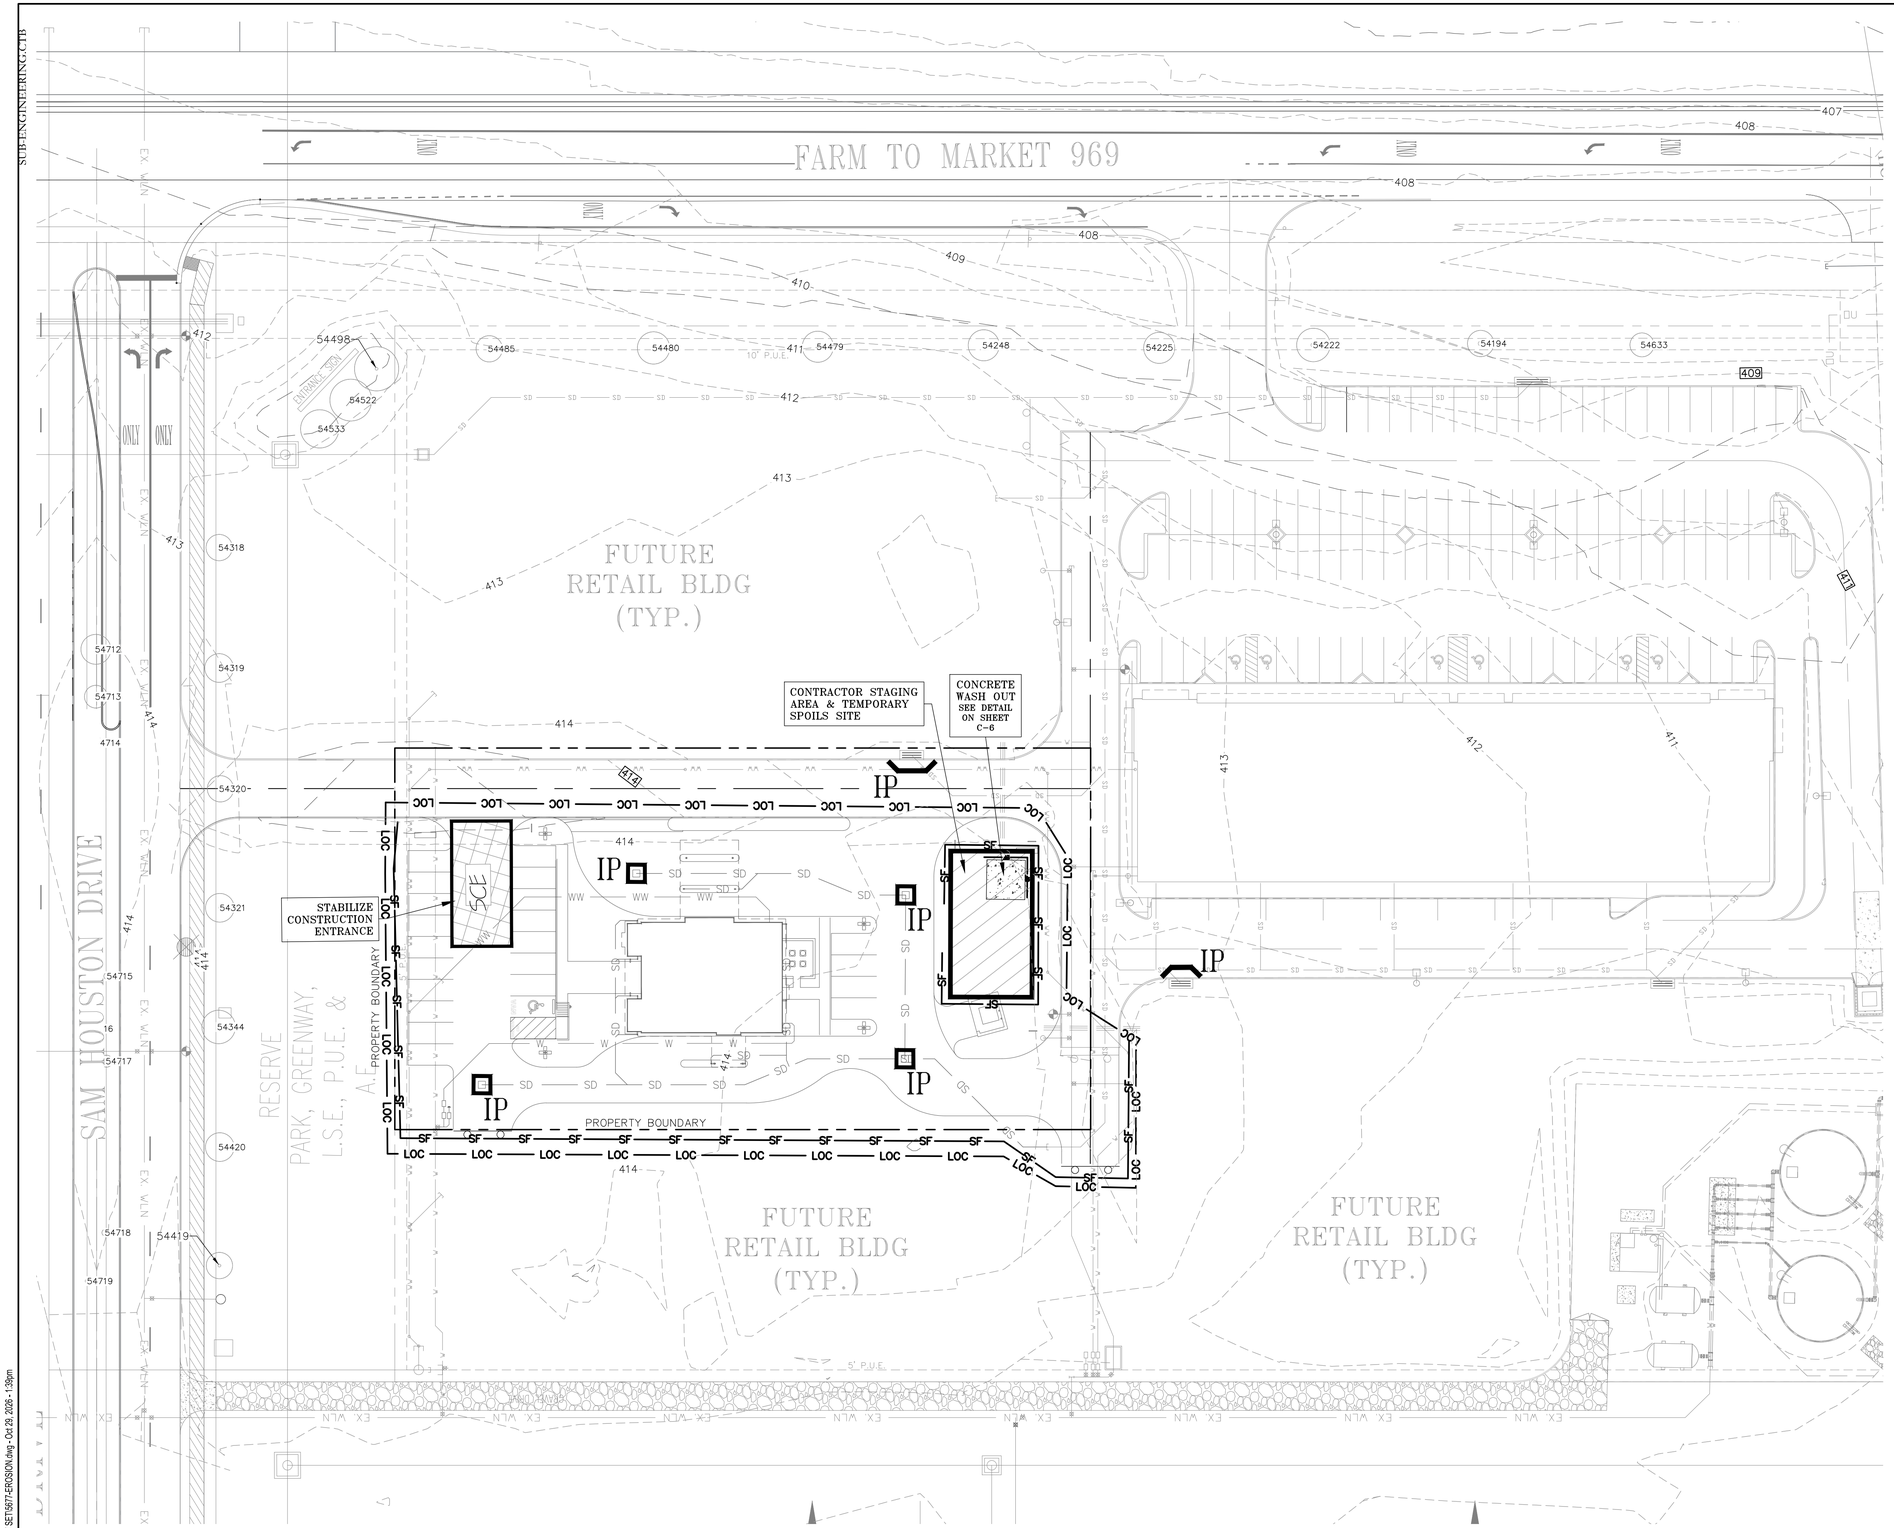


SUB-ENGINEERING.CTB

FILE PATH: I:\ACD\2018\18\0\dwg\SHEET SET\5677-EROSION.dwg - Oct 29, 2026 - 1:39pm

LEGEND

SF	SILT FENCE
LOC	LIMITS OF CONSTRUCTION
JH	J HOOK
IP	INLET PROTECTION
SCE	STABILIZED CONSTRUCTION ENTRANCE
	STAGING AND SPOILS AREA
	CONCRETE WASH AREA
	EXIST. MINOR CONTOUR
570	EXIST. MAJOR CONTOUR
570	PROPOSED GRADING
RB	ROCK BERM
RB	DOUBLE DUTY ROCK BERM
TP	TREE PROTECTION

0 30' 60'

SCALE: 1" = 30'

TREE NOTES:
THERE ARE NO TREES ON THIS PROPERTY.

NOTES:

INLET PROTECTION: 5
ROCK BERM: 0
SILT FENCE: 692 LF
LIMITS OF CONSTRUCTION AREA:
43,981SF (1.010 ACRES)

SLOPE NOTES:

1. ALL SLOPES ARE 0–15%.

CONTRACTOR EROSION CONTROL NOTE: EROSION CONTROL INSTALLATION, MAINTENANCE, AND REMOVAL ARE THE RESPONSIBILITY OF THE CONTRACTOR. THE CONTRACTOR MUST REMOVE ALL EROSION CONTROL, ONCE VEGETATION IS ESTABLISHED. IF EROSION CONTROL RESPONSIBILITY IS TURNED OVER TO ANOTHER PARTY, CONTRACTOR MUST PROVIDE AN EMAIL NOTIFICATION TO THE ENGINEER OF RECORD.

SLI GROUP, INC.
ARCHITECTURE | DESIGN | CONSTRUCTION
15810 PARK TEN PLACE, SUITE 300
HOUSTON, TEXAS 77084
713-465-4650
www.sligroup.com

© COPYRIGHT

National Bank & Trust - Bastrop

264 FM 969 BLDG. 3
BASTROP, TX 78602

Project Number : 5816

Carlson, Brigance & Doering, Inc.
Civil Engineering ◆ Surveying
5501 West William Cannon ◆ Austin, Texas 78749
Phone No. (512) 280-5160 ◆ Fax No. (512) 280-5165

REVISIONS

MARK	DESCRIPTION	DATE
C	ADDENDUM C	10-7-26
	ISSUED FOR CONSTRUCTION	11-02-26

PRINT DATE: October 2026

STATE OF TEXAS
JOANN A. EAGLE
97597
LICENSED PROFESSIONAL ENGINEER
CARLSON, BRIGANCE & DOERING, INC.
ID# F3791
11/02/26

DRAWING TITLE
EROSION CONTROL PLAN

DRAWN BY	CP
CHECKED BY	JAE
APPROVED BY	JAE

SHEET NO.
C-5