
SUB-ENGINEERING.CTB

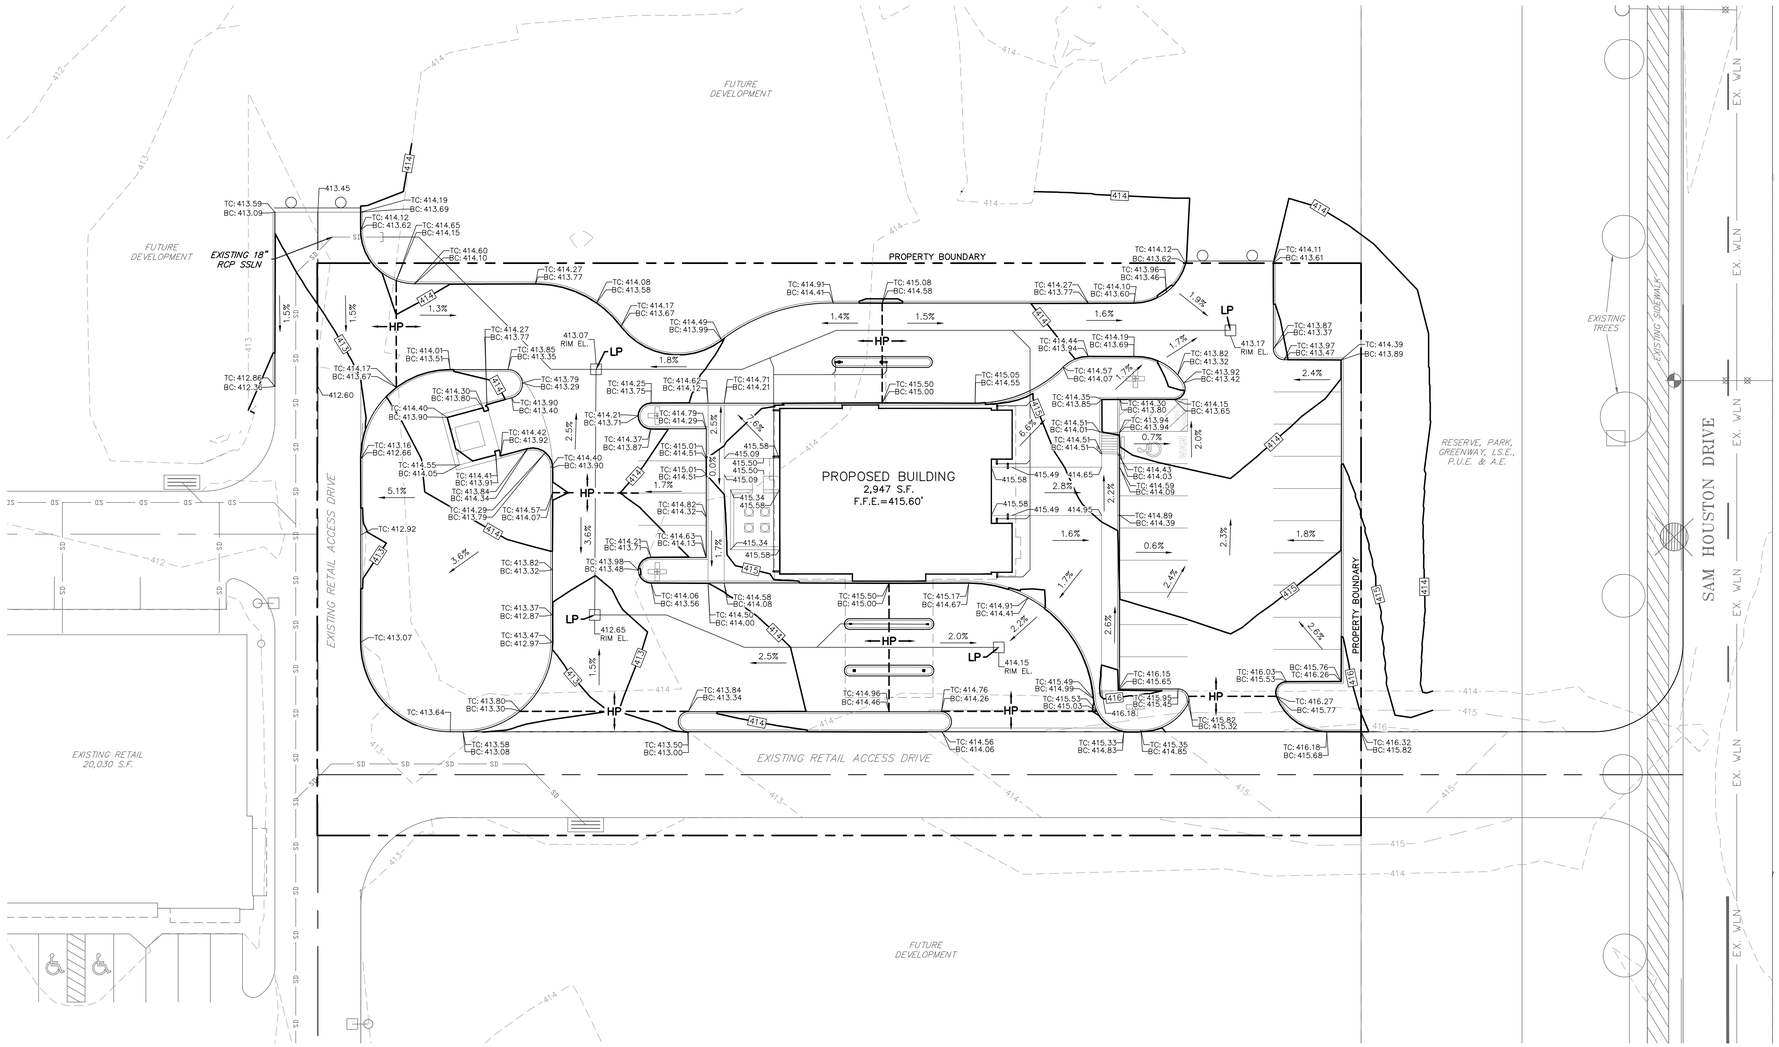

LEGEND

570	EXISTING MAJOR CONTOUR
569	EXISTING MINOR CONTOUR
570	PROPOSED MAJOR CONTOUR
569	PROPOSED MINOR CONTOR
414.50	SPOT ELEVATION
TC: 414.50	TOP OF CURB ELEVATION
BC: 414.50	BOTTOM OF CURB ELEVATION
HP	HIGH POINT
LP	LOW POINT

0 20' 40'

SCALE: 1" = 20'

SLI GROUP, INC.
ARCHITECTURE | DESIGN | CONSTRUCTION
15810 PARK TEN PLACE, SUITE 300
HOUSTON, TEXAS 77084
713-465-4650
www.sligroup.com

© COPYRIGHT

National Bank & Trust - Bastrop

264 FM 969 BLDG. 3
BASTROP, TX 78602

Project Number : 5816

Carlson, Brigance & Doering, Inc.
Civil Engineering ◆ Surveying
5501 West William Cannon ◆ Austin, Texas 78749
Phone No. (512) 280-5160 ◆ Fax No. (512) 280-5165

REVISIONS

MARK	DESCRIPTION	DATE
C	ADDENDUM C	10-7-26
E	ADDENDUM E	10-26-26
	ISSUED FOR CONSTRUCTION	11-02-26

PRINT DATE: October 2026

STATE OF TEXAS
JOANN A. EAGLE
97597
LICENSED PROFESSIONAL ENGINEER
CARLSON, BRIGANCE & DOERING, INC.
Eng. F3791
11/02/26

DRAWING TITLE
GRADING PLAN

DRAWN BY	CP
CHECKED BY	JAE
APPROVED BY	JAE

SHEET NO.
C-10

FILE PATH=J:\ACCD\5816\Dwg\SHEET SETS\816-GRADING PLAN.dwg - Oct 29, 2026 - 1:40pm