

INTENTIONALLY
LEFT BLANK

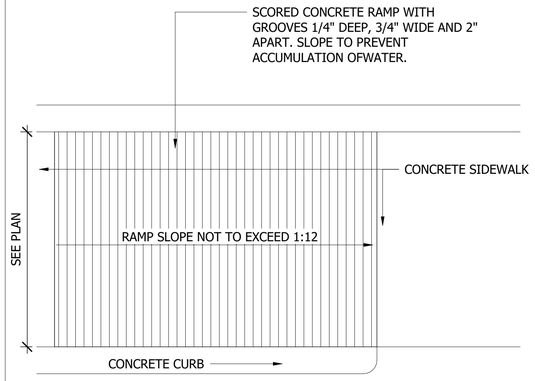


RAMP TO HAVE LIGHT REFLECTIVE VALUE AND TEXTURE TO SIGNIFICANTLY CONTRAST WITH ADJOINING PEDESTRIAN ROUTES.


9 CURB RAMP
1/4" = 1'-0"

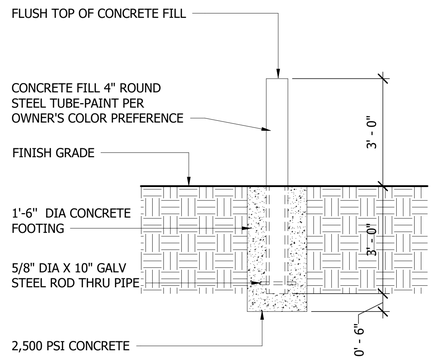

6 BUILDING BOLLARD DETAIL
1/2" = 1'-0"

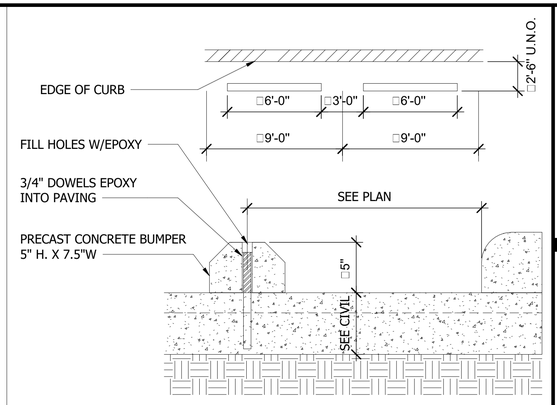


3 WHEELSTOP2
3/8" = 1'-0"

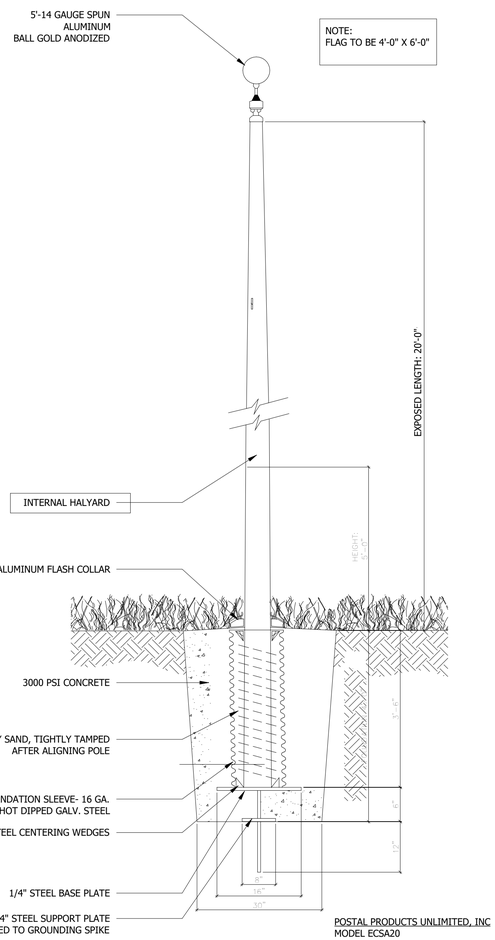

10 FLAG POLE1
1/4" = 1'-0"


NOTES:
ALL TRAFFIC STRIPING SHALL CONSIST OF TWO (2) COATS OF 4" WIDE PAVEMENT PAINT, WHITE, TXDOT ITEM 666, TYPE II

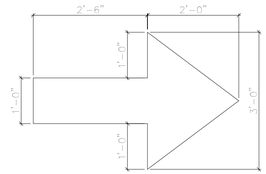

INTENTIONALLY
LEFT BLANK


8 TYPICAL PAVEMENT PAINT
3/16" = 1'-0"

NOTE:
SYMBOL TO BE CENTERED ONWIDTH OF PARKING STALL -SYMBOLS ARE REQ'D TO CONTRAST W/ BACKGROUNDWHITE ON BLUE (COLOR NO.105090 IN FEDERAL STD. 5952)DOUBLE COAT (TYP.)

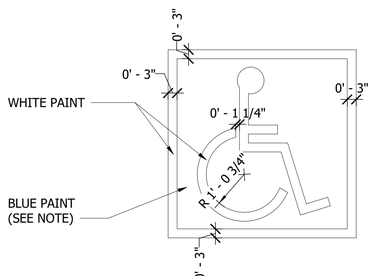


7 ACCESSIBLE PARKING STALL SIGN
1/2" = 1'-0"


NOTE: NOTE:
REFERENCE MEP DRAWINGS FOR ELECTRICAL
REFERENCE STRUCTURAL DRAWINGS FOR BASE ANCHOR BOLT SHOP DRAWINGS REQUIRED

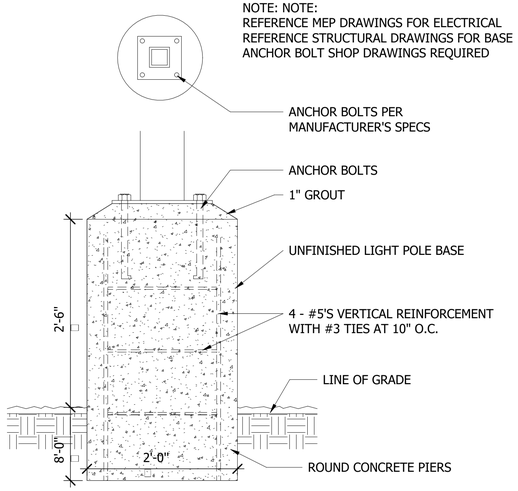


5 LIGHT POLE BASE1
3/8" = 1'-0"

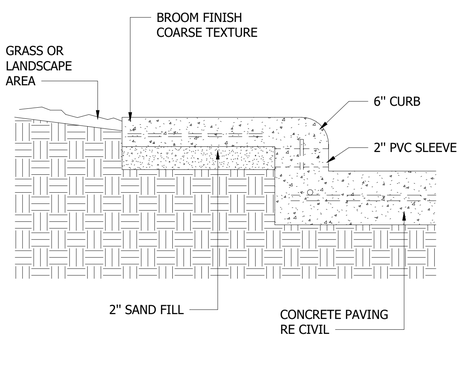

4 CURB AT SIDEWALK1
1/4" = 1'-0"

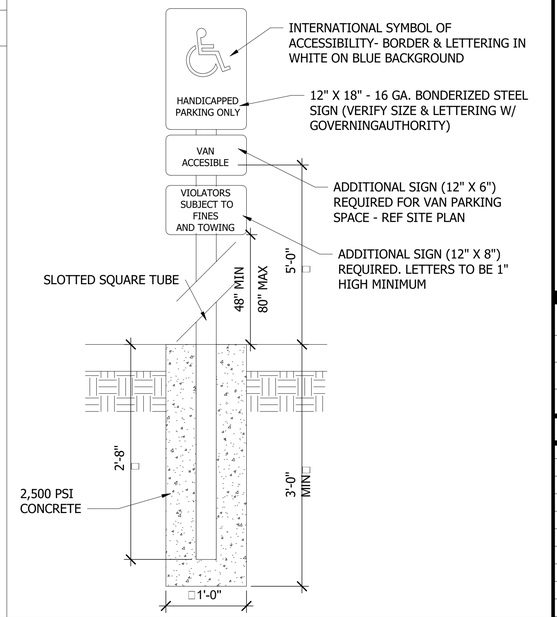

2 ACCESSIBLE PARKING SIGN1
3/16" = 1'-0"

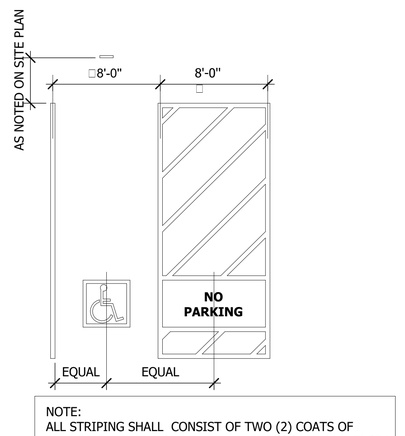

NOTE:
ALL STRIPING SHALL CONSIST OF TWO (2) COATS OF 4" WIDE PAVEMENT PAINT, WHITE, TXDOT ITEM 666, TYPE II

1 PARKING STRIPING1
1/4" = 1'-0"

SLI GROUP, INC.
ARCHITECTURE | DESIGN | CONSTRUCTION
15810 PARK TEN PLACE, SUITE 300
HOUSTON, TEXAS 77084
713-465-4650
www.sligroup.com

© COPYRIGHT

National Bank & Trust

National Bank & Trust - Bastrop
809 SAM HOUSTON DR
BASTROP TX 78602

Project Number : 8989

	DATE
ISSUED FOR CLIENT APPROVAL	08.17.2026
ISSUED FOR BIDDING	09.11.2026
ISSUED FOR PERMIT	09.11.2026
ISSUED FOR CONSTRUCTION	11.02.2026

REVISIONS

MARK	DESCRIPTION	DATE
A	ADDENDUM A	09.18.26

The information, ideas, designs, details, layouts, techniques, features, arrangements, plans, sequences, dimensions, allowances, tolerances, conceptions, specifications, intentions, technology or embodiments, as illustrated, arranged, displayed, noted, recorded, indicated, represented, disclosed, evidenced, detailed or otherwise reduced to tangible form hereon, either expressly, inherently or by implication, are the confidential and proprietary information of SLI Design, Inc., and shall not be used for any purpose other than the specific project or undertaking identified on the drawing title block or legend for which they are and have been prepared by SLI Design, Inc. Any other reproduction, disclosure or use of any portion of the confidential and proprietary information of SLI Design, Inc., shall be a breach of the obligation of confidence created by the acceptance of this drawing from SLI Design, Inc. for a specific project or Contract. Any copying, duplicating, reproducing, utilization, alteration, modification, revision or change to this drawing, is expressly prohibited unless done with the prior written consent or approval of SLI Design, Inc., and shall not be undertaken without receipt of such prior written approval. This drawing is loaned by SLI Design, Inc., for the limited purpose of complying with a specific Contract. The drawing remains the property of SLI Design, Inc., and shall be returned upon request or completion of the contract, unless specifically authorized by Contract, under which it was loaned.

PRINT DATE: 11/17/2026 2:03:23 PM

REGISTERED ARCHITECT T. S. BAKER 14288 STATE OF TEXAS
11/02/26

DRAWING TITLE
SITE PLAN DETAILS

DRAWN BY	RG
CHECKED BY	CA
APPROVED BY	TB

SHEET NO.
SP-2.30

C:\Users\PC-04-20\Documents\00_Revit Local Files\National Bank & Trust - Bastrop\National Bank & Trust - Bastrop_WS_V26_rgates@sligroup.com.rvt