GENERAL NOTES

1. NOTIFY ARCHITECT OF ANY DISCREPANCIES AND/OR OMISSIONS.
2. REMODEL PROJECTS REQUIRE FIELD VERIFICATION BY SUBCONTRACTOR
3. SAMPLE SHALL BE SUBMITTED TO ARCHITECT FOR APPROVAL

HW SET #01 (Double Store Front)
2 ea. Top Pivot - (by s.f. mfr.)
2 ea. Intermediate Pivot - (by s.f. mfr.)
2 ea. Bottom Pivot - (by s.f. mfr.)
1 ea. Threshold - (by s.f. mfr., to match existing)
2 ea. Push and pull bar set
1 set Weatherstripping - (by s.f. mfr.)
2 ea. Closer - (by s.f. mfr.)
1 set Flush Bolt (top & bottom, by s.f. mfr.)
1 ea. Cylinder with Thumb Turn Lock and Lock Indicator on Interior Side - (by s.f. mfr.)

HW SET #02 (PRIVACY LOCKSET)
1 ½ PR BUTTS - HAGER BB1279 L1 4 ½ X 4 ½ FINISH: US10B
1 EA. PRIVACY LATCHSET - HAGER 2540 - WITHNELL LEVER FINISH:US10B
1 EA. FLOOR STOP - HAGER 243F FINISH: US10B

HW SET #03 (BY-PASS DOOR STOREROOM)
1 EA. 9611HD-96 PACKAGED SETS ACCURATE 9100ADAL-3 ENTRY SET
2 EA. 9100ADAL-3ST.1E.US10B

HW SET #04 (OFFICE SET)
1 ½ PR BUTTS - HAGER BB1279 4 ½ X 4 ½ FINISH: US10B
1 EA. OFFICE LOCK-HAGER 2550 WITHNELL LEVER FINISH: US10B
1 EA. FLOOR STOP - HAGER 243F FINISH: US10B

HW SET #05 (EXTERIOR PANIC HARDWARE)
1 ½ PR. BUTTS - HAGER BB1279 4 1/2 X 4 1/2
1 EA. TRILOGY T2 RIM - ETDL27 - RR-4KEYFOB EXIT DEVICE - WITH KEY-IN-LEVER TRIM
1 EA. CLOSER - HAGER5400 FINISH: US10B
1 EA. THRESHOLD - PEMKO 2005DV 36"
1 EA. WEATHERSTRIPPING - PEMKO 303_S1 EA. DRIP CAP -PEMKO 346D 40"
1 EA. 170 DEGREE WIDE ANGLE DOOR SCOPE VIEWER"
1 EA. DOOR BOTTOM SWEEP - PEMKO 307DV 36"

HW SET #06 (KEYPAD ACCESS)
1 ½ PR BUTTS - HAGER BB1279 4 ½ X 4 ½ FINISH: US10B
1 EA. TRILOGY T2 - DL2700IC LOCK- HAGER 3480 WITHNELL LEVER FINISH: US10B
1 EA. FLOOR STOP - HAGER 243F FINISH: US10B

****CLOSER: HAGER 5100 (SURFACE MOUNTED) AND 5200 SERIES-HEAVY DUTY GRADE 1 DOOR CLOSER ****
****PANIC BAR OPTIONS: 4500 SERIES (RIM/HEAVY DUTY), 4700 SERIES(RIM/LIGHT COMMERCIAL)AND 4500 SERIES (VERTICAL ROD/HEAVY DUTY)****
****KEYPAD ALARM LOCK TRILOGY T2 STANDALONE DIGITAL CYLINDRICAL LOCK 2700****
****ALL MAGLOCKS AND KEYFOB HARDWARE BY OWNER****


1 HARDWARE SETS
1 1/2" = 1'-0"

DOOR SCHEDULE

DOOR #	FROM	TO	DOOR HAND	DOOR TYPE	DOOR FINISH	FRAME TYPE	FRAME FINISH	HARDWARE SET	HARDWARE FINISH	FIRE RATING	NOTES
101	EXTERIOR	LOBBY 100	RHR/LHR	A	S.F.	ALUM.	CLEAR ANOD.	01	622		CLOSER
102	LOBBY 100	MANAGER 102	RH	C	STAINED WD	WD	STAINED WD	04			
103	LOBBY 100	TELLER 103	LH	D	STAINED WD	WD	STAINED WD	06			KEYPAD & CLOSER
104	TELLER 103	CASH ROOM 104	RH	D	STAINED WD	WD	STAINED WD	06			KEYPAD & CLOSER
105	LOBBY 100	CEO OFFICE 105	RH	C	STAINED WD	WD	STAINED WD	04			
106	CORRIDOR 111	DATA/ELEC. 106	LH	D	STAINED WD	WD	STAINED WD	06			KEYPAD & CLOSER
108	CORRIDOR 111	MEN 108	LH	D	STAINED WD	WD	STAINED WD	02			CLOSER
109	CORRIDOR 111	WOMEN 109	RH	D	STAINED WD	WD	STAINED WD	02			CLOSER
110	JANITOR 110	CORRIDOR 111	SLIDING	E	STAINED WD	WD	STAINED WD	03			
111A	LOBBY 100	CORRIDOR 111	LH	D	STAINED WD	WD	STAINED WD	06			CLOSER
111B	CORRIDOR 111	EXTERIOR	RH	B	PAINTED	H.M.	PAINTED	05			KEYFOB ACCESS
112	CORRIDOR 111	STORAGE 112	RH	D	STAINED WD	WD	STAINED WD	06			KEYPAD & CLOSER
113	BREAK ROOM 113	CORRIDOR 111	LH	D	STAINED WD	WD	STAINED WD				CLOSER
114	LOBBY 100	WORKROOM 114	CASED OPENING	F	OPENING	GYP	STAINED WD				
115	WORKROOM 114	ATM 115	LH	D	STAINED WD	WD	STAINED WD	06			KEYPAD & CLOSER
116	LOBBY 100	OFFICE 116	LH	C	STAINED WD	WD	STAINED WD	04			
117	LOBBY 100	PERSONAL BANKER 117	RH	C	STAINED WD	WD	STAINED WD	04			
118	LOBBY 100	LOAN OFFICER 118	LH	C	STAINED WD	WD	STAINED WD	04			

WOOD CASING MATERIAL LEGEND

CODE	COLOR	SIZE	NOTES
TR-1	Stained to Match WF-1	3/4" x 3 1/2"	BIRCH - UNIFINISHED
TR-2	Stained to Match WF-1	1" x 4" x 8"	BIRCH - UNIFINISHED

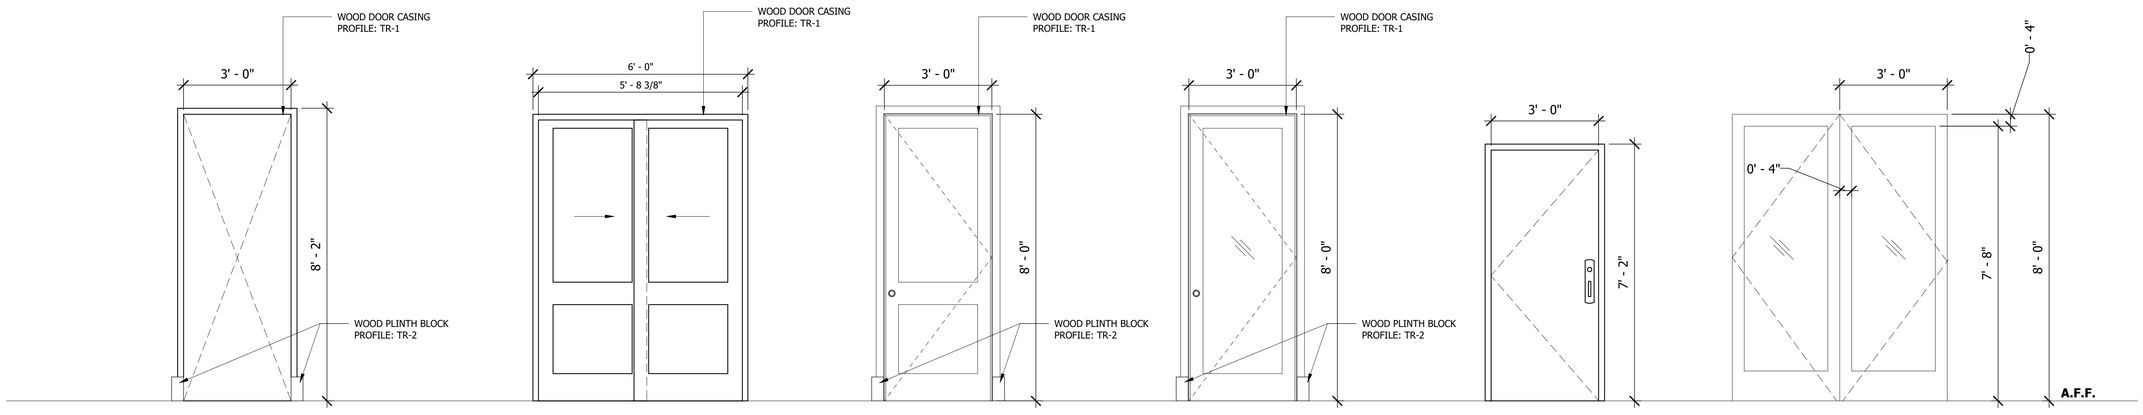

DOOR TYPE "F"
CASED OPENING W/STAINED WOOD TRIM REF INTERIOR DWGS.

DOOR TYPE "E"
BYPASS 2 PANEL WOOD DOOR IN A WOOD FRAME. DOOR TO BE STAINED. REF INTERIOR DWGS.

DOOR TYPE "D"
2 PANEL WOOD DOOR IN A WOOD FRAME. DOOR TO BE STAINED. REF INTERIOR DWGS.

DOOR TYPE "C"
FULL GLASS LITE WOOD DOOR IN A WOOD FRAME. DOOR TO BE STAINED. REF INTERIOR DWGS.

DOOR TYPE "B"
HOLLOW METAL DOOR IN A HOLLOW METAL FRAME

DOOR TYPE "A"
STOREFRONT DOOR SYSTEM

SLI GROUP, INC.
ARCHITECTURE | DESIGN | CONSTRUCTION
15810 PARK TEN PLACE, SUITE 300
HOUSTON, TEXAS 77084
713-465-4650
www.sligroup.com

© COPYRIGHT

National Bank & Trust - Bastrop
809 SAM HOUSTON DR
BASTROP TX 78602
Project Number : 8989

	DATE
ISSUED FOR CLIENT APPROVAL	08.17.2026
ISSUED FOR BIDDING	09.11.2026
ISSUED FOR PERMIT	09.11.2026
ISSUED FOR CONSTRUCTION	11.02.2026

REVISIONS

MARK	DESCRIPTION	DATE
B	ADDENDUM B	09.25.26
C	ADDENDUM C	10.07.26
D	ADDENDUM D	10.21.26
F	ADDENDUM F	10.29.26

The information, ideas, designs, details, layouts, techniques, features, arrangements, plans, sequences, dimensions, allowances, tolerances, conceptions, specifications, intentions, technology or embodiments, as illustrated, arranged, displayed, noted, recorded, indicated, represented, disclosed, evidenced, detailed or otherwise reduced to tangible form hereon, either expressly, inherently or by implication, are the confidential and proprietary information of SLI Design, Inc., and shall not be used for any purpose other than the specific project or undertaking identified on the drawing title block or legend for which they are and have been prepared by SLI Design, Inc. Any other reproduction, disclosure or use of any portion of the confidential and proprietary information of SLI Design, Inc., shall be a breach of the obligation of confidence created by the acceptance of this drawing from SLI Design, Inc. for a specific project or Contract. Any copying, duplicating, reproducing, utilization, alteration, modification, revision or change to this drawing, is expressly prohibited unless done with the prior written consent or approval of SLI Design, Inc., and shall not be undertaken without receipt of such prior written approval. This drawing is loaned by SLI Design, Inc., for the limited purpose of complying with a specific Contract. The drawing remains the property of SLI Design, Inc., and shall be returned upon request or completion of the contract, unless specifically authorized by Contract, under which it was loaned.

PRINT DATE: 11/17/2026 2:01:03 PM

REGISTERED ARCHITECT THOMAS B. BAKER 14288 STATE OF TEXAS
11/02/26

DRAWING TITLE
DOOR SCHEDULE

DRAWN BY	RG	SHEET NO.
CHECKED BY	CA	A-2.00
APPROVED BY	TB	

C:\Users\PC-04-20\Documents\00_Revit Local Files\National Bank & Trust - Bastrop\National Bank & Trust - Bastrop_WS_V26_rgates@sligroup.com.rvt