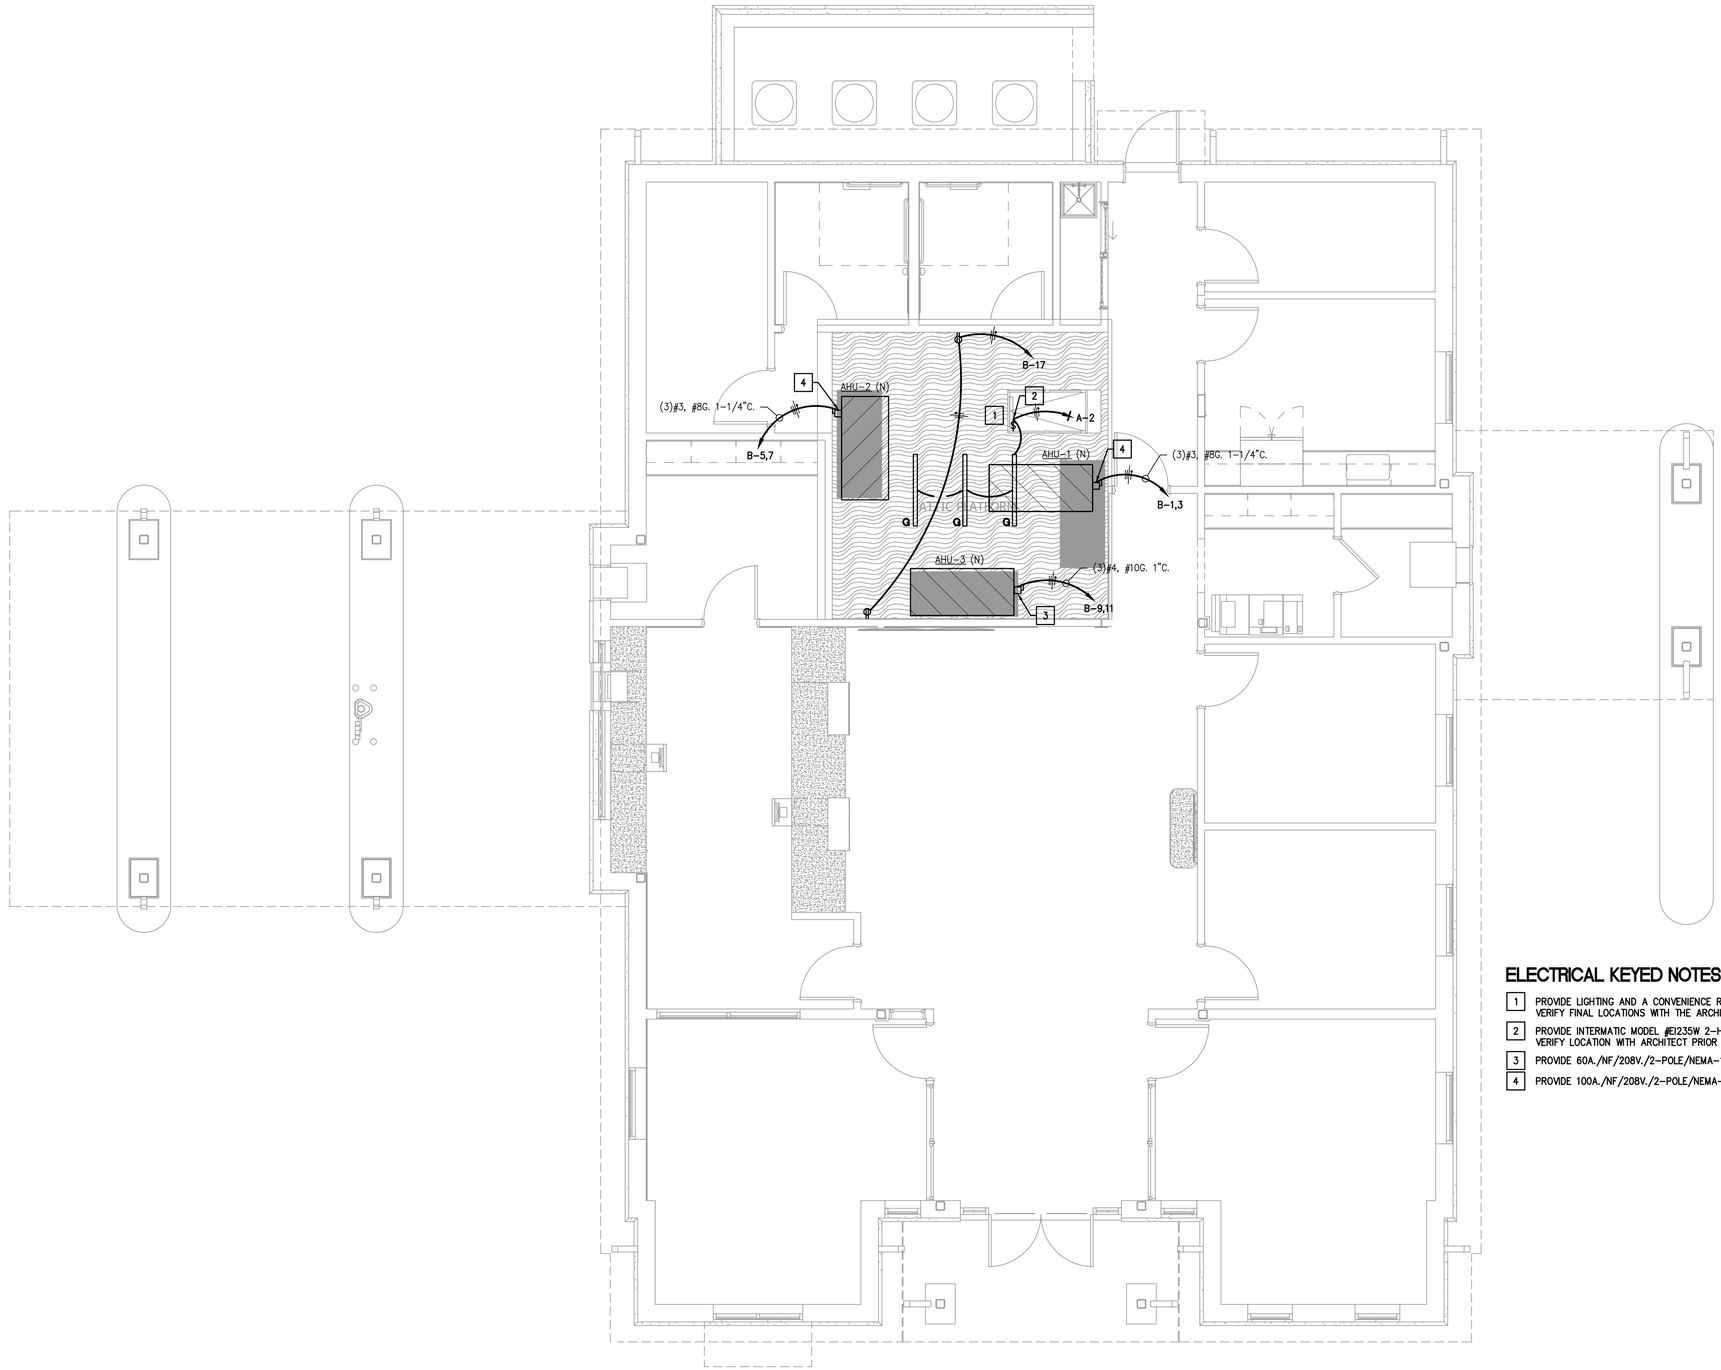


01 ELECTRICAL PLAN - ATTIC
SCALE: 1/4"=1'-0"

ELECTRICAL KEYED NOTES:

1. PROVIDE LIGHTING AND A CONVENIENCE RECEPTACLE IN THE ATTIC SPACE AS INDICATED. VERIFY FINAL LOCATIONS WITH THE ARCHITECT.
2. PROVIDE INTERMATIC MODEL #EI235W 2-HOUR ELECTRONIC COUNTDOWN TIMER SWITCH. VERIFY LOCATION WITH ARCHITECT PRIOR TO INSTALLATION.
3. PROVIDE 60A./NF/208V./2-POLE/NEMA-1 DISCONNECT IN ACCESSIBLE LOCATION.
4. PROVIDE 100A./NF/208V./2-POLE/NEMA-1 DISCONNECT IN ACCESSIBLE LOCATION.

N

E|B|E CONSULTING ENGINEERS Mechanical Electrical Plumbing
12603 Southwest Frwy, Ste 170, Stafford, Tx 77477
Tel: (713) 840-0177 / Firm Reg. No: 5638

SLI GROUP, INC.
ARCHITECTURE | DESIGN | CONSTRUCTION
15810 PARK TEN PLACE, SUITE 300
HOUSTON, TEXAS 77084
713-465-4650
www.sligroup.com

© COPYRIGHT

NBT National Bank & Trust

National Bank & Trust - Bastrop

Enter address here

E/BE Project Number : 26129.00

ISSUED FOR CLIENT APPROVAL	DATE
ISSUED FOR BIDDING	09/11/26
ISSUED FOR PERMIT	09/11/26
ISSUED FOR CONSTRUCTION	11/02/26

REVISIONS

MARK	DESCRIPTION	DATE
	70% REVIEW SET	07/29/26
	90% REVIEW SET	08/20/26
	ISSUE FOR PERMIT & BID	09/11/26
	ADDENDUM A	09/18/26
	ADDENDUM B	09/24/26
	ADDENDUM C	10/07/26
	ADDENDUM F	10/30/26
	ISSUE FOR CONSTRUCTION	11/02/26

The information, ideas, designs, details, layouts, techniques, features, arrangements, plans, sequences, dimensions, allowances, tolerances, conceptions, specifications, intentions, technology or embodiments as illustrated, arranged, displayed, noted, recorded, indicated, represented, disclosed, evidenced, detailed or otherwise reduced to tangible form hereon, either expressly, inherently or by implication, are the confidential and proprietary information of SLI Design, Inc., and shall not be used for any purpose other than the specific project or undertaking identified on the drawing title block or legend for which they are and have been prepared by SLI Design, Inc. Any other reproduction, disclosure or use of any portion of the confidential and proprietary information of SLI Design, Inc., shall be a breach of the obligation of confidence created by the acceptance of this drawing from SLI Design, Inc. for a specific project or Contract. Any copying, duplicating, reproducing, utilization, alteration, modification, revision or change to this drawing, is expressly prohibited unless done with the prior written consent or approval of SLI Design, Inc., and shall not be undertaken without receipt of such prior written approval. This drawing is loaned by SLI Design, Inc., for the limited purpose of complying with a specific Contract. The drawing remains the property of SLI Design, Inc., and shall be returned upon request or completion of the contract, unless specifically authorized by Contract, under which it was loaned.

STATE OF TEXAS
JOSE M. GUERRERO
154536
REGISTERED PROFESSIONAL ENGINEER
11/02/2026

DRAWING TITLE
ELECTRICAL PLAN - ATTIC

SHEET NO.
E3.10