MATERIAL LEGEND						
FLOOR						
CODE	MFG	SERIES	COLOR	ITEM #	SIZE	NOTES
LVT-1	SHAW CONTRACT	UNCOMMON GROUND 4	CHOCOLATE CHRY	0187V-02573	4" WIDE	
LVT-2	SHAW CONTRACT	UNCOMMON GROUND 4	CEYLON	0187V-02760	4" WIDE	THIN STRIP DOWN CORRIDOR 126
PA-1	SHERWIN WILLIAMS	PRO MAR 400 ZERO VOC	ALABASTER	7008		WALL
PA-2	SHERWIN WILLIAMS	PRO MAR 400 ZERO VOC	HIGH REFLECTIVE WHITE	7757		CEILING
WT-1	MCNEAR BRICK & BLOCK	SANDMOLD SERIES	EMBARCADERO			THIN BRICK
CA-1	MOHAWK GROUP	PATHMAKERS, GENTLE GROUND	NECTAR	GT364-739	12" X 36"	BRICK ASHLAR
PL-1	WILSONART		HAMPTON WALNUT	7959-78		COFFEE BAR
WC-1	MONARCH PLANK	VINLAND	WALNUT SELECT		6" WIDE	WOOD CEILING
ST-1	CAESAR STONE		MOORELAND FOG	6046		BULLNOSE EDGE
FT-1	ARIZONA TILE	QUARRY METRO	PURITAN GRAY		8" X8"	COFFEE BAR FLOOR
GT-1	CUSTOM		NEW TAUPE	185	$\frac{1}{16}$"	FT-1 GROUT
GT-2	CUSTOM		WALNUT	541	$\frac{1}{16}$"	WT-1 GROUT

ROOM FINISH SCHEDULE									
NO.	ROOM	FLOOR	BASE	WALL ►	WALL ▲	WALL ◄	WALL ▼	CEILING	RE-STAIN
116	WORK ROOM	CA-1	EXISTING	PA-1	PA-1	PA-1	PA-1	EXISTING	BASE, CROWN MOLDING
117	CASH ROOM	CA-1	EXISTING	PA-1	PA-1	PA-1	PA-1	EXISTING	BASE, CROWN MOLDING
118	TELLERS	CA-1	EXISTING	PA-1	PA-1	PA-1	PA-1	EXISTING	BASE, CROWN MOLDING, TELLERLINE
119	SAFETY DEPOSIT	CA-1	EXISTING	PA-1	PA-1	PA-1	PA-1	EXISTING	BASE, CROWN MOLDING
120	VAULT	CA-1	EXISTING	PA-1	PA-1	PA-1	PA-1	EXISTING	N/A
121	TELLER LOBBY	LVT-1/LVT-2	EXISTING	PA-1	PA-1	PA-1	PA-1	EXISTING	BASE, CROWN MOLDING, WINDOW TRIM ON EXTERIOR OFFICE WINDOWS, CHECKSTAND, FORM HOLDER
122	OFFICE	CA-1	EXISTING	PA-1	PA-1	PA-1	PA-1	EXISTING	BASE, CROWN MOLDING, WINDOW TRIM, DOOR
123	OFFICE	CA-1	EXISTING	PA-1	PA-1	PA-1	PA-1	EXISTING	BASE, CROWN MOLDING, WINDOW TRIM, DOOR
124	OFFICE	CA-1	EXISTING	PA-1	PA-1	PA-1	PA-1	EXISTING	BASE, CROWN MOLDING, WINDOW TRIM, DOOR
125	OFFICE	CA-1	EXISTING	PA-1	PA-1	PA-1	PA-1	EXISTING	BASE, CROWN MOLDING, WINDOW TRIM, DOOR
126	CORRIDOR	LVT-1/LVT-2	EXISTING	PA-1	PA-1	PA-1	PA-1	EXISTING/ WOOD PANEL	BASE, CROWN MOLDING, EXTERIOR OFFICE WINDOWS
127	COFFEE BAR	FT-1	EXISTING	PA-1	N/A	WT-1	PA-1	GYP./ACT	BASE
127A	STORAGE	EXISTING	EXISTING	EXISTING	EXISTING	EXISTING	EXISTING	EXISTING	DOOR
127B	STORAGE	EXISTING	EXISTING	EXISTING	EXISTING	EXISTING	EXISTING	EXISTING	DOOR
128	LOBBY	LVT-1/LVT-2	EXISTING	PA-1	PA-1	PA-1	PA-1	ACT	BASE

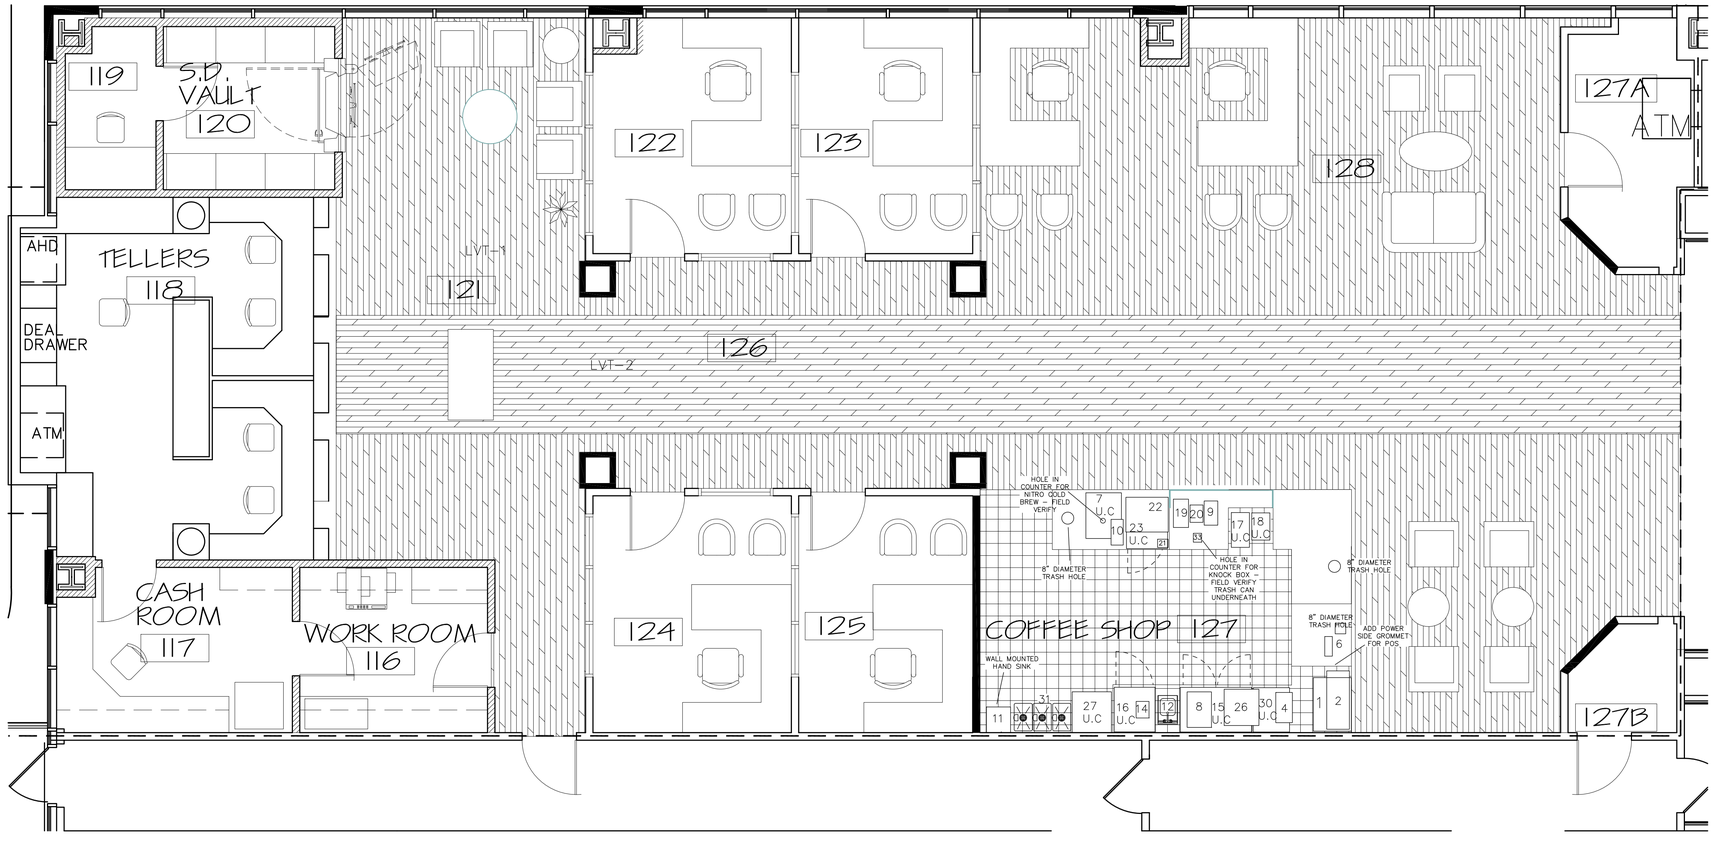

01 FINISHED FLOOR PLAN
SCALE: 1/4"=1'-0"

SLI DESIGN, INC.
ARCHITECTURE PLANNING INTERIOR DESIGN
15810 PARK TEN PLACE, SUITE 300
HOUSTON, TEXAS 77084
713-465-4650
www.sligroup.com

© COPYRIGHT

WOODFOREST TOWN CENTER
WOODLANDS, TEXAS

PROJECT NUMBER :

	DATE
ISSUED FOR CLIENT APPROVAL	
ISSUED FOR BIDDING	
ISSUED FOR PERMIT	
ISSUED FOR CONSTRUCTION	

REVISIONS

MARK	DESCRIPTION	DATE

The information, ideas, designs, details, layouts, techniques, features, arrangements, plans, sequences, dimensions, allowances, tolerances, conceptions, specifications, intentions, technology or embodiments, as illustrated, arranged, displayed, noted, recorded, indicated, represented, disclosed, evidenced, detailed or otherwise reduced to tangible form hereon, either expressly, inherently or by implication, are the confidential and proprietary information of SLI Design, Inc., and shall not be used for any purpose other than the specific project or undertaking identified on the drawing title block or legend for which they are and have been prepared by SLI Design, Inc. Any other reproduction, disclosure or use of any portion of the confidential and proprietary information of SLI Design, Inc., shall be a breach of the obligation of confidence created by the acceptance of this drawing from SLI Design, Inc. for a specific project or Contract. Any copying, duplicating, reproducing, utilization, alteration, modification, revision or change to this drawing, is expressly prohibited unless done with the prior written consent or approval of SLI Design, Inc., and shall not be undertaken without receipt of such prior written approval. This drawing is loaned by SLI Design, Inc., for the limited purpose of complying with a specific Contract. The drawing remains the property of SLI Design, Inc., and shall be returned upon request or completion of the contract, unless specifically authorized by Contract, under which it was loaned.

PRINT DATE Oct 02, 2026 – 4:06pm

REGISTERED ARCHITECT TIMOTHY LEE BRADLEY 19289 STATE OF TEXAS

DRAWING TITLE
FINISHED FLOOR PLAN

DRAWN BY	PL
CHECKED BY	TB
APPROVED BY	BH

SHEET NO.
A-12.00