**GENERAL NOTE:**
**BUILDING TO BE 100% SPRINKLERED, PER NFPA 13.**

## PLAN KEYED NOTES

| # | NOTE |
|---|---|
| 1 | CONNECT NEW 3" SANITARY WASTE TO EXISTING 3" SANITARY AT THIS LOCATION. COORDINATE EXACT REQUIREMENTS IN FIELD. |
| 2 | NEW 3" SANITARY UP TO FUNNEL FLOOR DRAIN WITH 2" VENT. |
| 3 | NEW 2" SANITARY UP TO SINK |
| 4 | NEW 3" SANITARY UP TO SHOWER DRAIN WITH 2" VENT. |
| 5 | 2" VENT UP |
| 6 | CONNECT NEW 3" SANITARY WASTE TO EXISTING 4" SANITARY AT THIS LOCATION. COORDINATE EXACT REQUIREMENTS IN FIELD. |
| 7 | CONNECT NEW ¾" DCW TO EXISTING AT THIS LOCATION. COORDINATE EXACT REQUIREMENTS IN FIELD. |
| 8 | ¾" DCW AND ¾" DHW UP TO SHOWERS ON LEVEL 2. |

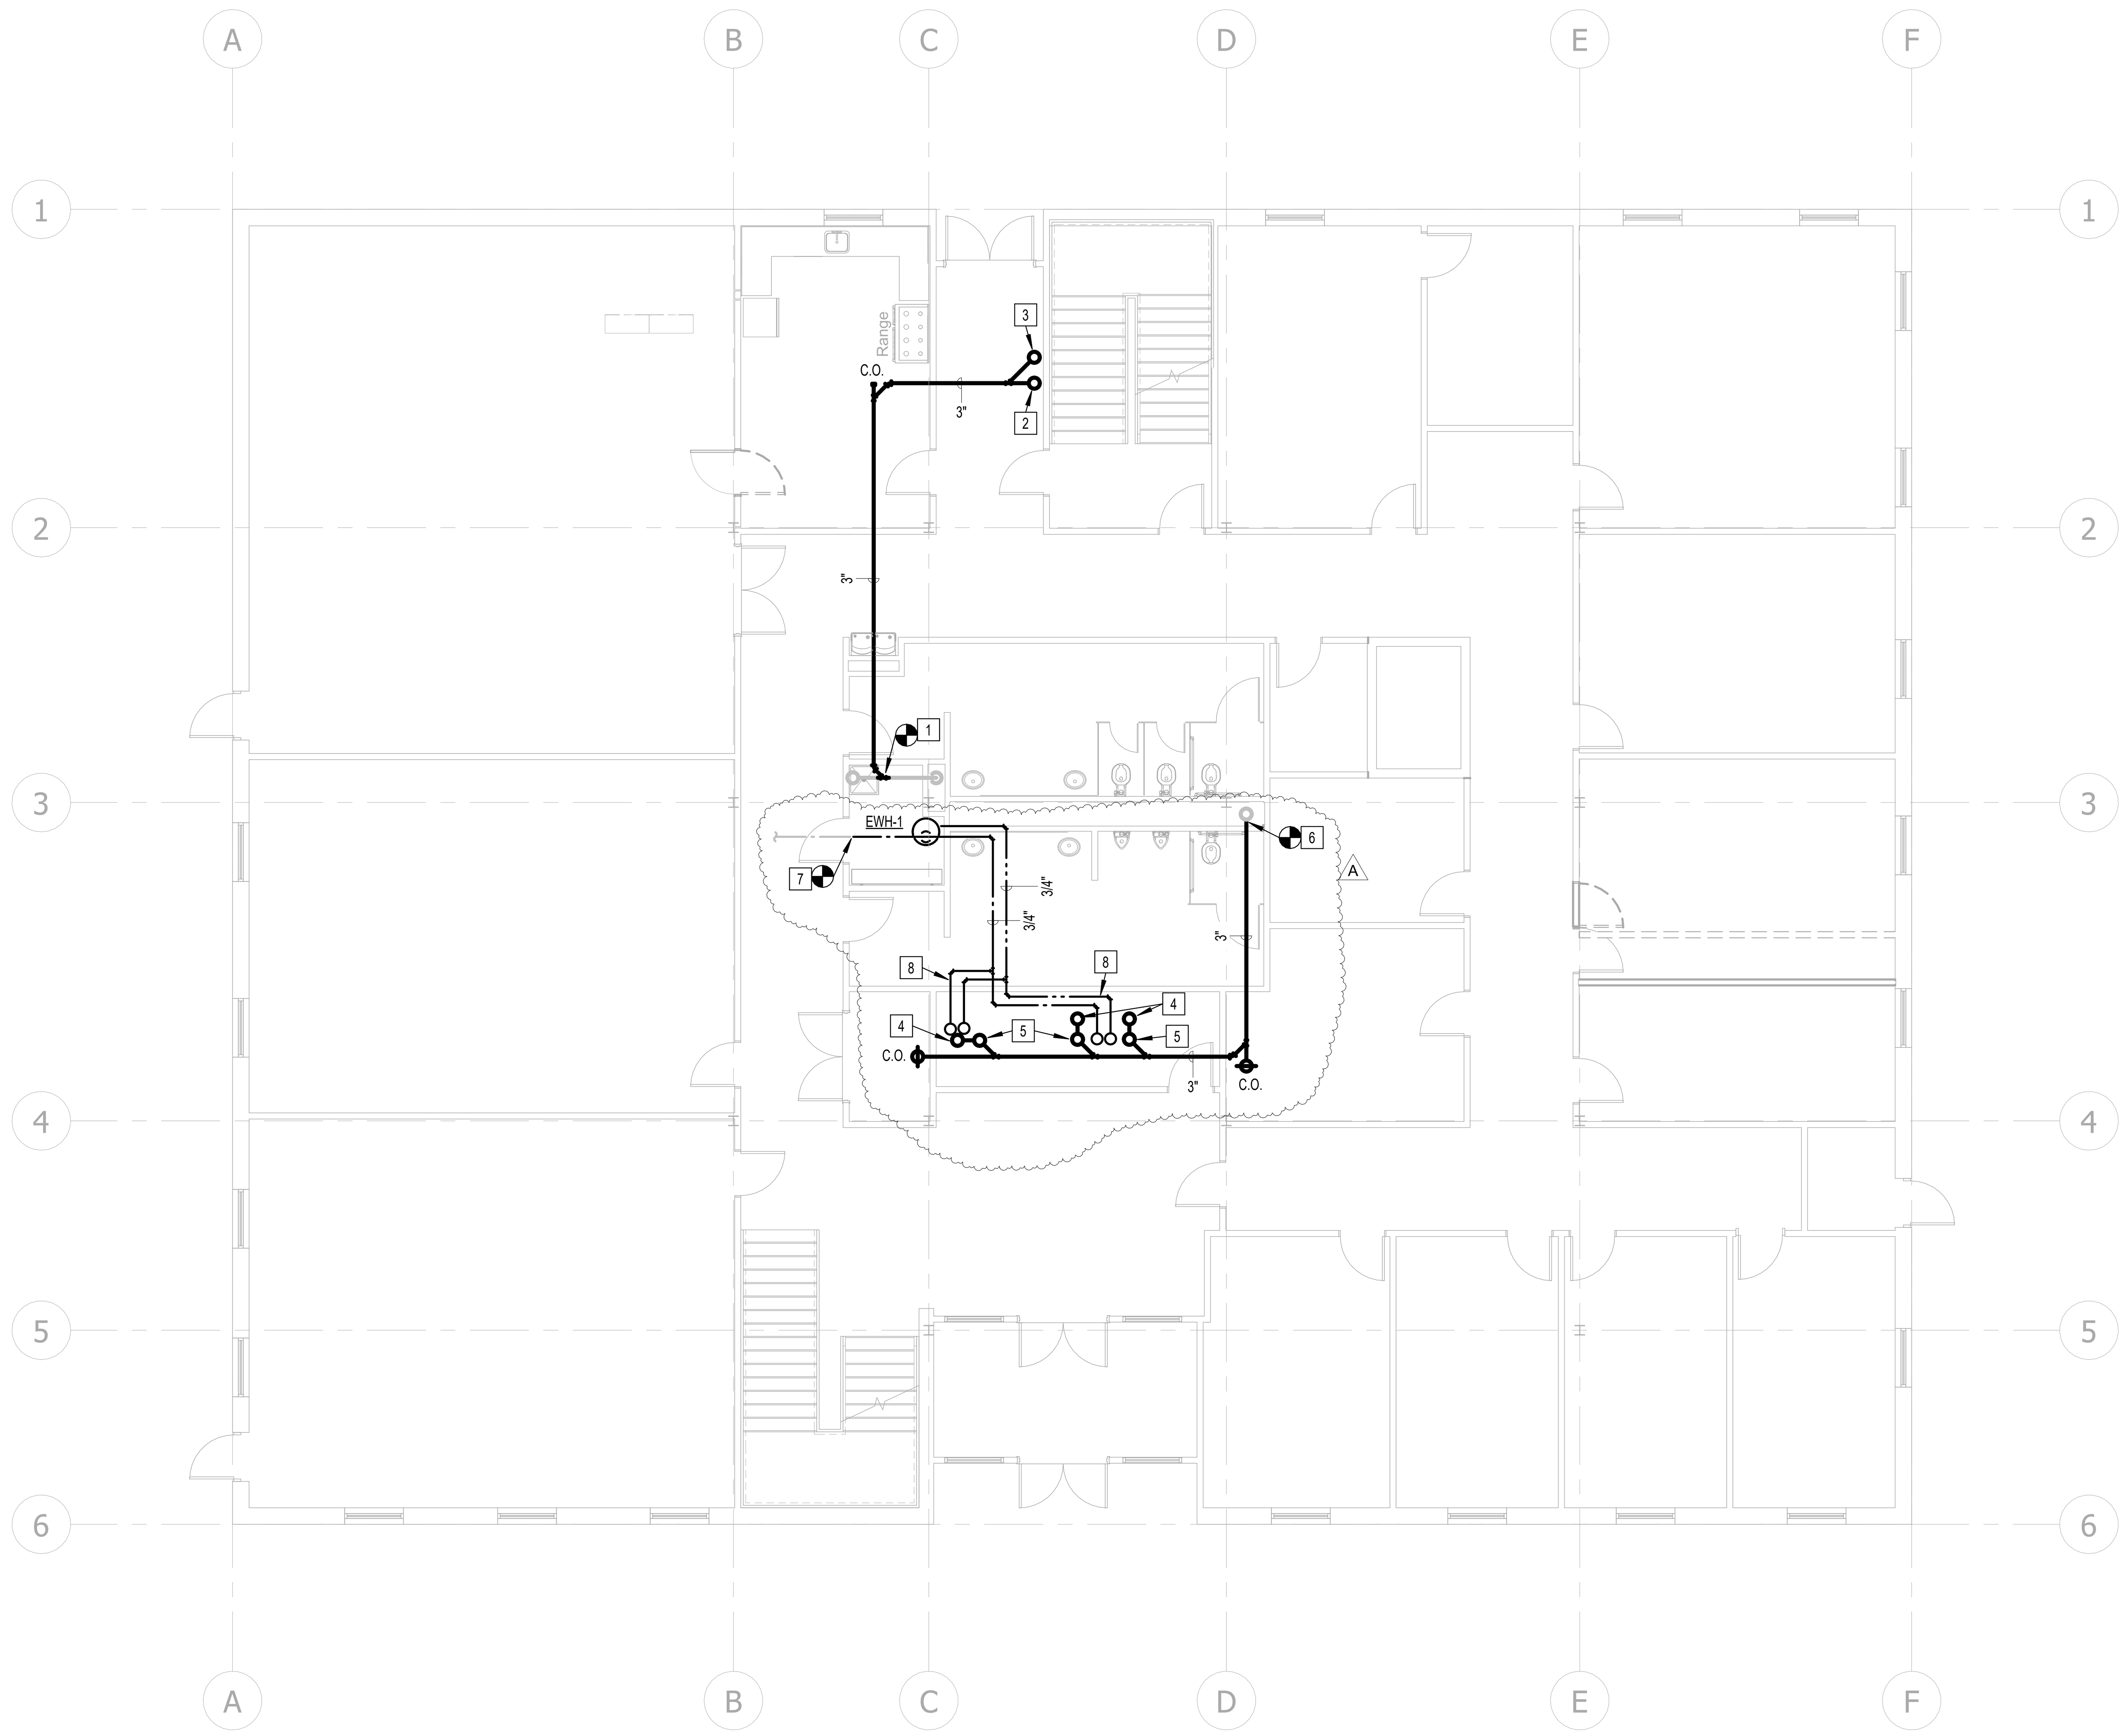


1 **PLUMBING PLAN - LEVEL 1**
1/8" = 1'-0"


SLI GROUP, INC.
ARCHITECTURE | DESIGN | CONSTRUCTION
15810 PARK TEN PLACE, SUITE 300
HOUSTON, TEXAS 77084
713-465-4650
www.sligroup.com


© COPYRIGHT

**HARRIS COUNTY ESD 48**
ADMINISTRATION BUILDING RENOVATION
21201 MORTON ROAD
KATY, TEXAS 77449

Project Number : 8969

| | DATE |
|---|---|
| ISSUED FOR CLIENT APPROVAL | |
| ISSUED FOR BIDDING | |
| ISSUED FOR PERMIT | |
| ISSUED FOR CONSTRUCTION | |

**REVISIONS**

| MARK | DESCRIPTION | DATE |
|---|---|---|
| A | Addendum A | 03/06/2026 |


The information, ideas, designs, details, layouts, techniques, features, arrangements, plans, sequences, dimensions, allowances, tolerances, conceptions, specifications, intentions, technology or embodiments, as illustrated, arranged, displayed, noted, recorded, indicated, represented, disclosed, evidenced, detailed or otherwise reduced to tangible form hereon, either expressly, inherently or by implication, are the confidential and proprietary information of SLI Design, Inc., and shall not be used for any purpose other than the specific project or undertaking identified on the drawing title block or legend for which they are and have been prepared by SLI Design, Inc. Any other reproduction, disclosure or use of any portion of the confidential and proprietary information of SLI Design, Inc., shall be a breach of the obligation of confidence created by the acceptance of this drawing from SLI Design, Inc. for a specific project or Contract. Any copying, duplicating, reproducing, utilization, alteration, modification, revision or change to this drawing, is expressly prohibited unless done with the prior written consent or approval of SLI Design, Inc., and shall not be undertaken without receipt of such prior written approval. This drawing is loaned by SLI Design, Inc., for the limited purpose of complying with a specific Contract. The drawing remains the property of SLI Design, Inc., and shall be returned upon request or completion of the contract, unless specifically authorized by Contract, under which it was loaned.


PRINT DATE: 3/13/2026 11:52:23 AM

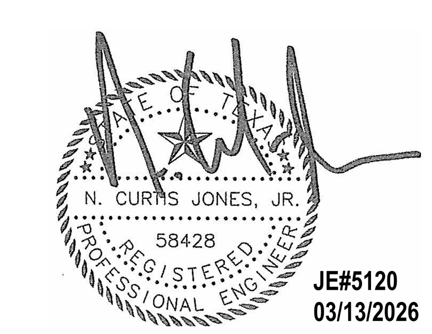


JE#5120
03/13/2026

THE SEAL APPEARING ON THIS DOCUMENT WAS AUTHORIZED BY N. CURTIS JONES, JR, P.E. 58428


JONES ENGINEERS, L.P.
Consulting Mechanical/Electrical/Plumbing Engineers
9820 Whithorn Dr. Houston, Texas 77095 (713)222-7766
Texas Registered Engineering Firm #F-3811


| DRAWING TITLE | |
|---|---|
| PLUMBING PLAN - LEVEL 1 | |
| DRAWN BY: JE | SHEET NO. |
| CHECKED BY: JE | P1.01 |
| APPROVED BY: JE | |