AIR DEVICE SCHEDULE

MARK	MANU.	MODEL	TYPE	NOMINAL FACE SIZE	MAX CFM	NECK SIZE	NOISE CRITERIA (MAX) NC	NOTES
A	TITUS	TMS	HIGH PERFORMANCE SQUARE CONE DIFFUSER	24 x 24	1250 CFM	12"ø	25	
B	TITUS	TMS	HIGH PERFORMANCE SQUARE CONE DIFFUSER	24 x 24	250 CFM	8"ø	25	
C	PRICE	ASCD	HIGH PERFORMANCE SQUARE CONE DIFFUSER	24 x 24	150 CFM	6"ø	25	
R1	TITUS	PAR	EGGCRATE RETURN GRILLE	24 x 24	1250 CFM	12"ø	25	

FAN SCHEDULE

MARK	MANU.	MODEL	LOCATION	AREA(S) SERVED	FAN TYPE	CFM	E.S.P. IN. W.G.	ELECTRICAL MOTOR DATA WATTS	ELECTRICAL MOTOR DATA RPM	ELECTRICAL V	ELECTRICAL PH	ELECTRICAL HZ	NOTES
EF-1	GREENHECK	SP-A110			EXHAUST	70	0.25	50	1400	120	1	60	
EF-1	GREENHECK	SP-A110			EXHAUST	70	0.25	50	1400	120	1	60	

NOTES:

1. EXTERNAL STATIC PRESSURE DOES NOT ACCOUNT FOR LOSSES DUE TO FILTERS, HOUSING, NOR ACCESSORIES.
2. PROVIDE FAN WITH MOTOR RATED TOGGLE SWITCH, VARI-GREEN DIAL MOUNTED ON EXTERIOR OF FAN HOUSING, AND VIBRATION ISOLATIORS.
3. CEILING EXHAUST W/BACK DRAFT DAMPER AND SOLID STATE SPEED CONTROL

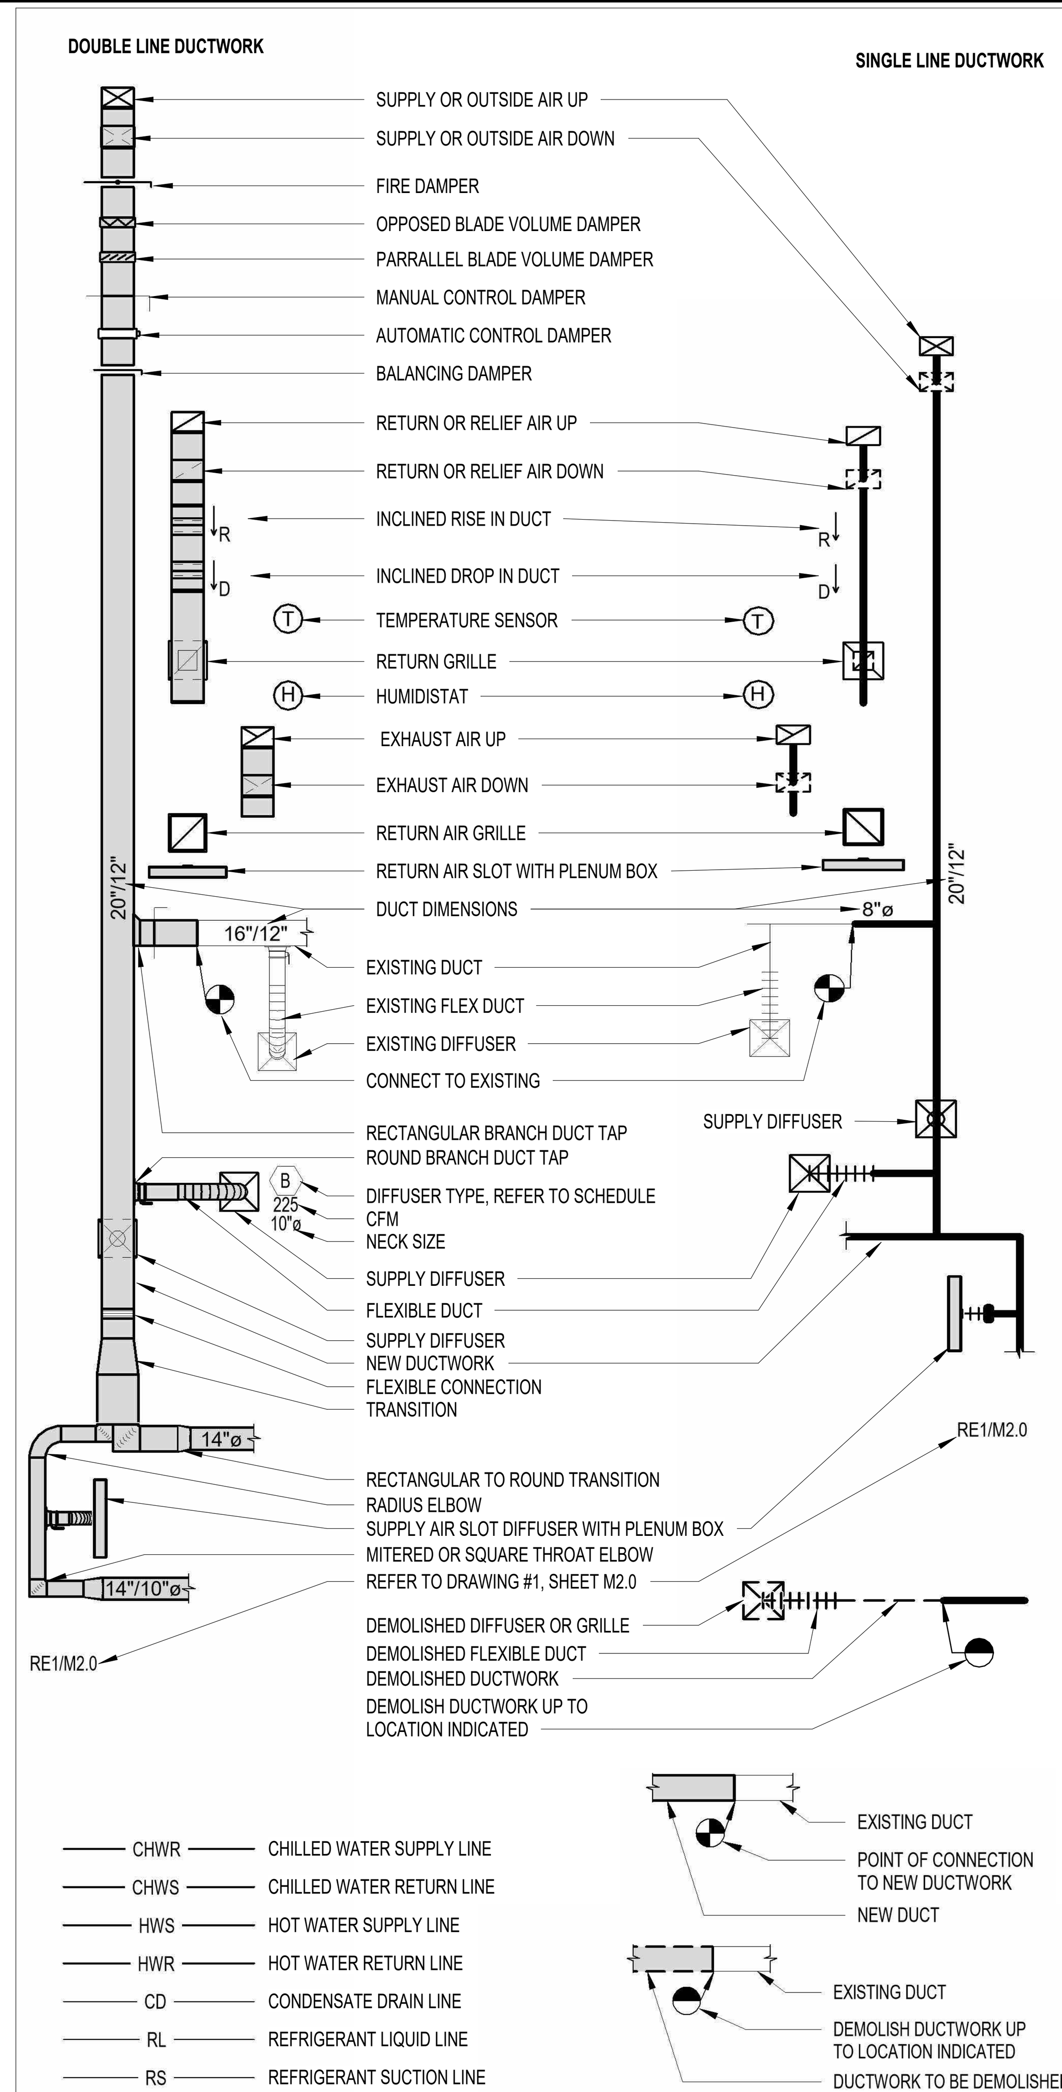

MECHANICAL SYMBOLS LEGEND

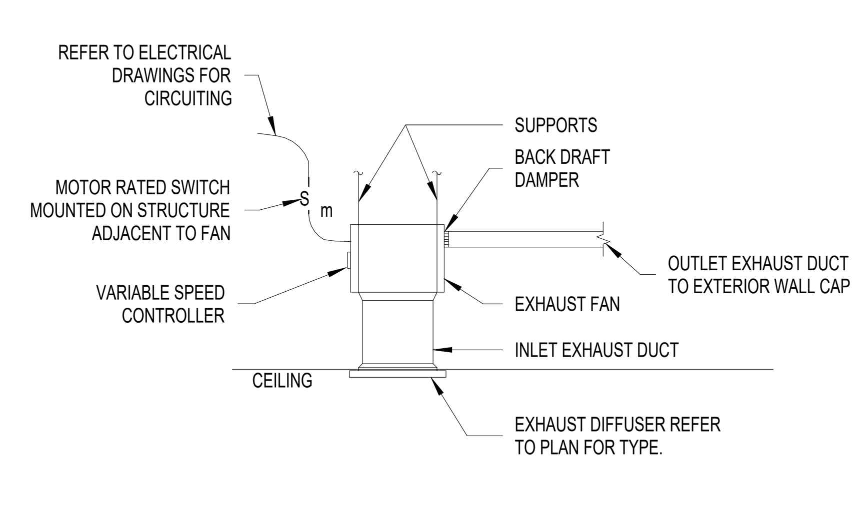

2 **RESTROOM EXHAUST FAN**

NOT TO SCALE

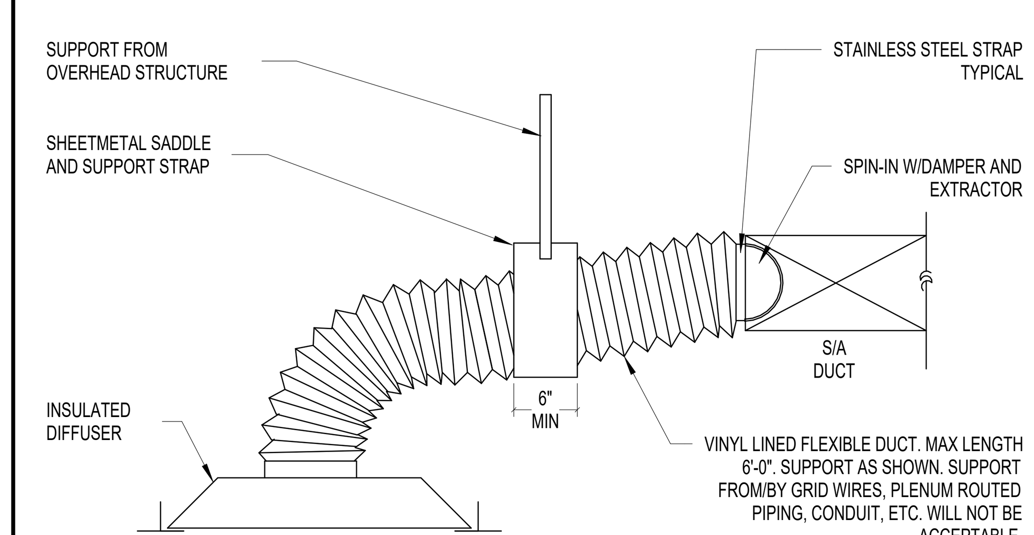

1 **TYPICAL DIFFUSER**

NOT TO SCALE

ENERGY CODE NOTES:

1. DUCT SEALING: DUCTWORK AND PLENUMS SHALL BE SEALED IN ACCORDANCE WITH THE 2015 IECC AND 2015 IMC.

2. BALANCING: SYSTEM SHALL BE BALANCED IN ACCORDANCE WITH GENERALLY ACCEPTED ENGINEERING STANDARDS (NEBB, AABC, OR ASHRAE 111). AIR SYSTEMS SHALL BE IN A MANNER TO FIRST MINIMIZE THROTTLING LOSSES. THEN FOR FANS WITH FAN SYSTEM POWER GREATER THAN 1 HP, FAN SPEED SHALL BE ADJUSTED TO MEET DESIGN FLOW CONDITIONS.

3. ENERGY CODE COMPLETION REQUIREMENTS.

DRAWINGS: CONSTRUCTION DOCUMENTS SHALL REQUIRED THAT WITHIN 90 DAYS AFTER THE DATE OF SYSTEM ACCEPTANCE RECORD DRAWINGS OF THE ACTUAL INSTALLATION BE PROVIDED TO THE BUILDING OWNER OR THE DESIGNATED REPRESENTATIVE OF THE BUILDING OWNER. RECORD DRAWINGS SHALL INCLUDE AS A MINIMUM THE LOCATION AND PERFORMANCE DATA ON EACH PIECE OF EQUIPMENT, GENERAL CONFIGURATION OF DUCT AND PIPE DISTRIBUTION SYSTEM INCLUDING SIZES,AND THE TERMINAL AIR OR WATER DESIGN FLOW RATES.

MANUALS: CONSTRUCTION DOCUMENTS REQUIRE THAT AN OPERATING MANUAL AND A MAINTENANCE MANUAL BE PROVIDED TO THE BUILDING OWNER OR THE DESIGNATED REPRESENTATIVE OF THE BUILDING OWNER WITHIN 90 DAYS AFTER THE DATE OF SYSTEM ACCEPTANCE. THESE MANUALS SHALL BE IN ACCORDANCE WITH INDUSTRY ACCEPTED STANDARDS. AND SHALL INCLUDE AT A MINIMUM THE FOLLOWING:
(A) SUBMITTAL DATA STATING EQUIPMENT SIZE AND SELECTED OPTIONS FOR EACH PIECE OF EQUIPMENT REQUIRING MAINTENANCE.
(B) OPERATING MANUALS AND MAINTENANCE MANUALS FOR EACH PIECE OF EQUIPMENT REQUIRING MAINTENANCE, EXCEPT EQUIPMENT NOT FURNISHED AS PART OF THE PROJECT. REQUIRED ROUTINE MAINTENANCE SHALL BE CLEARLY IDENTIFIED.
(C) NAMES AND ADDRESSES OF AT LEAST ONE SERVICE AGENCY.
(D) HVAC CONTROLS SYSTEM MAINTENANCE AND CALIBRATION INFORMATION INCLUDING WIRING DIAGRAMS, SCHEMATICS AND CONTROL SEQUENCE DESCRIPTIONS. DESIRED OR FIELD DETERMINED SET POINTS SHALL BE PERMANENTLY RECORDED ON CONTROL DRAWINGS, AT CONTROL DEVICES OR FOR DIGITAL CONTROL SYSTEMS, IN THE PROGRAMMING COMMENTS.
(E) COMPLETE NARRATIVE OF HOW EACH SYSTEM IS INTENDED TO OPERATE, INCLUDING SUGGESTED SETPOINTS.

AUTOMATIC SHUTDOWN
HVAC SYSTEM SHALL BE EQUIPPED WITH CONTROLS THAT CAN START AND STOP THE SYSTEM UNDER DIFFERENT TIME SCHEDULES FOR SEVEN DIFFERENT TIMES PER WEEK, AND BE CAPABLE OF RETAINING PROGRAMMING AND TIME SETTING DURING LOSS OF POWER FOR A PERIOD OF LESS THAN 10 HOURS AND INCLUDE AN ACCESSIBLE MANUAL OVERRIDE, OR EQUIVALENT FUNCTION THAT ALLOWS TEMPORARY OPERATION OF THE SYSTEM FOR TWO HOURS.

SHUTOFF DAMPER CONTROLS
BOTH OUTDOOR AIR SUPPLY AND EXHAUST SYSTEMS SHALL BE EQUIPPED WITH MOTORIZED DAMPERS THAT WILL AUTOMATICALLY SHUT WHEN THE SYSTEMS OR SPACES SERVED ARE NOT IN USE. VENTILATION OUTDOOR AIR DAMPERS SHALL BE CAPABLE OF AUTOMATICALLY SHUTTING OFF DURING PREOCCUPANCY BUILDING WARM UP, COOL DOWN AND SETBACK.

NOTES:

1. DUCTWORK WITHIN THE BUILDING ENVELOPE WILL HAVE A MINIMUM INSULATION VALUE OF R-6, DUCTWORK LOCATED OUTSIDE OF THE BUILDING ENVELOPE WILL BE INSULATED WITH A MINIMUM OF R-8. DUCTWORK SHALL HAVE VAPOR RETARDERS WITH A PERM RATING NOT TO EXCEED 0.5 PERM. ALL JOINTS TO BE SEALED.

2. CONSTRUCTION - VENTILATING CEILINGS, SUSPENDED CEILING MATERIAL SHALL HAVE A CLASS 1 FLAME-SPREAD CLASSIFICATION ON BOTH SIDES, DETERMINED IN ACCORDANCE WITH THE BUILDING CODE. CEILING SUPPORTS SHALL BE OF NONCOMBUSTIBLE MATERIALS.
LIGHTING FIXTURES RECESSED INTO VENTILATING CEILINGS SHALL BE OF A TYPE APPROVED FOR THAT PURPOSE.

3. APPLIANCES DESIGNED TO BE FIXED IN POSITION SHALL BE SECURELY FASTENED IN PLACE. SUPPORTS FOR APPLIANCES SHALL BE DESIGNED AND CONSTRUCTED TO SUSTAIN VERTICAL AND HORIZONTAL LOADS WITHIN THE STRESS LIMITATIONS SPECIFIED IN THE IBC, SECTION 304.4 - UNIFORM MECHANICAL CODE.

GENERAL MECHANICAL NOTES:

1. THE DRAWINGS ARE DIAGRAMMATIC IN NATURE AND WERE MADE FROM THE BEST INFORMATION AVAILABLE. CONFIRM ALL LOCATIONS AND DIMENSIONS IN THE FIELD. VISIT THE SITE PRIOR TO BID. THE CONTRACTOR WILL BE RESPONSIBLE FOR THE CONDITIONS AS THEY EXIST AND NO ADDITIONAL COSTS WILL BE ALLOWED FOR READILY OBSERVABLE CONDITIONS.

2. GUARANTEE LABOR AND MATERIALS FOR 1 YEAR.

3. COORDINATE THE LOCATION OF ALL AIR DISTRIBUTION DEVICES WITH THE ARCHITECTURAL REFLECTED CEILING PLAN INCLUDING LIGHT FIXTURES AND LIFE SAFETY DEVICES.

4. VERIFY LOCATION OF THERMOSTATS/TEMPERATURE SENSORS WITH THE ARCHITECT/ENGINEER PRIOR TO INSTALLATION TO COORDINATE WITH THE LATEST FURNITURE AND MILLWORK PLANS. INSTALL DEVICES AT 48" AFF, UNLESS NOTED OTHERWISE ON THE PLANS.

5. ALL WORK SHALL COMPLY WITH THE LOCAL BUILDING, PLUMBING, AND MECHANICAL CODES, NFPA 90A, AND ANY OTHER APPLICABLE CODES.

6. ALL LOCATIONS OF DEVICES ARE APPROXIMATE. SEE ARCHITECTURAL DRAWINGS FOR EXACT LOCATIONS.

7. SEAL NEW OR EXISTING PENETRATIONS IN OF FLOORS, RATED PARTITIONS, AND CORRIDOR WALLS.

8. SECURE ALL PERMITS AND PROVIDE ANY REQUIRED TEMPORARY UTILITIES.

9. ALL WORK AND SERVICE INTERRUPTIONS SHALL BE COORDINATED WITH THE OWNER SUCH THAT THE WORK IS PERFORMED AT THE OWNERS CONVENIENCE. THIS MAY BE DURING EVENINGS AND WEEKENDS.

10. CONTRACTOR TO PROVIDE "AS-BUILT" DRAWINGS INDICATING THE CONFIGURATION OF THE CONSTRUCTED WORK.

11. SUBMIT INFORMATION ON ALL NEW EQUIPMENT IN THE FORM OF SHOP DRAWINGS. REFER TO ARCHITECTURAL SPECIFICATIONS FOR THE CORRECT PROCEDURE. PROVIDE AIR BALANCE REPORT AND SUBMIT FOR APPROVAL.

12. PROVIDE 3 COPIES OF THE OPERATION AND MAINTENANCE MANUALS TO THE OWNER. PROVIDE INSTRUCTION ON THE SYSTEM OPERATION TO THE OWNER.

13. FLEX DUCT LENGTH NOT TO EXCEED 6'-0". PROVIDE MANUAL DAMPER AT ALL TAKE-OFFS.

14. ALL DUCTWORK SHALL BE INSTALLED IN ACCORDANCE WITH THE LATEST SMACNA STANDARDS. DUCTWORK SHALL BE GALVANIZED STEEL WITH MIN R-8 EXTERNAL FIBERGLASS INSULATION AND FOIL VAPOR BARRIER.

15. ALL DUCTWORK DIMENSIONS ARE CLEAR INSIDE DIMENSIONS.

16. TURNING VANES ARE REQUIRED AT EACH TURN IN THE DUCT. EXTRACTORS ARE REQUIRED AT EACH SPLIT.

INTERIM REVIEW ONLY

Document Incomplete: Not intended for permit or construction.

Engineer: N. Curt Jones, P.E.

P.E. Serial No.: 58428

Date: 11 FEBRUARY 2026

JONES ENGINEERS, L.P.
Consulting Mechanical/Electrical/Plumbing Engineers
9820 Whithorn Dr. Houston, Texas 77095 (713)222-7766
Texas Registered Engineering Firm #F-3811

SLI GROUP, INC.
ARCHITECTURE | DESIGN | CONSTRUCTION
15810 PARK TEN PLACE, SUITE 300
HOUSTON, TEXAS 77084
713-465-4650
www.sligroup.com

© COPYRIGHT

PROSPERITY BANK - REMODEL
2424 MARKET STREET
GALVESTON, TEXAS 77550

Project Number : Project Number

	DATE
ISSUED FOR CLIENT APPROVAL	
ISSUED FOR BIDDING	
ISSUED FOR PERMIT	
ISSUED FOR CONSTRUCTION	

REVISIONS

MARK	DESCRIPTION	DATE

The information, ideas, designs, details, layouts, techniques, features, arrangements, plans, sequences, dimensions, allowances, tolerances, conceptions, specifications, intentions, technology or embodiments, as illustrated, arranged, displayed, noted, recorded, indicated, represented, disclosed, evidenced, detailed or otherwise reduced to tangible form hereon, either expressly, inherently or by implication, are the confidential and proprietary information of SLI Design, Inc., and shall not be used for any purpose other than the specific project or undertaking identified on the drawing title block or legend for which they are and have been prepared by SLI Design, Inc. Any other reproduction, disclosure or use of any portion of the confidential and proprietary information of SLI Design, Inc., shall be a breach of the obligation of confidence created by the acceptance of this drawing from SLI Design, Inc. for a specific project or Contract. Any copying, duplicating, reproducing, utilization, alteration, modification, revision or change to this drawing, is expressly prohibited unless done with the prior written consent or approval of SLI Design, Inc., and shall not be undertaken without receipt of such prior written approval. This drawing is loaned by SLI Design, Inc., for the limited purpose of complying with a specific Contract. The drawing remains the property of SLI Design, Inc., and shall be returned upon request or completion of the contract, unless specifically authorized by Contract, under which it was loaned.

PRINT DATE: 2/11/2026 12:01:10 PM

DRAWING TITLE
MECHANICAL DETAILS

DRAWN BY	JE	SHEET NO.
CHECKED BY	JE	M3.01
APPROVED BY	JE	

C:\Users\reese.lawson\AppData\Local\Autodesk\Revit\Autodesk Revit 2026\CollaborationCache\79RRQVR8DLD3\a8020173-a4a3-46ac-b8e6-3e6484585049\7b921123-d574-4d48-b4bc-dc312a7e5761.rvt