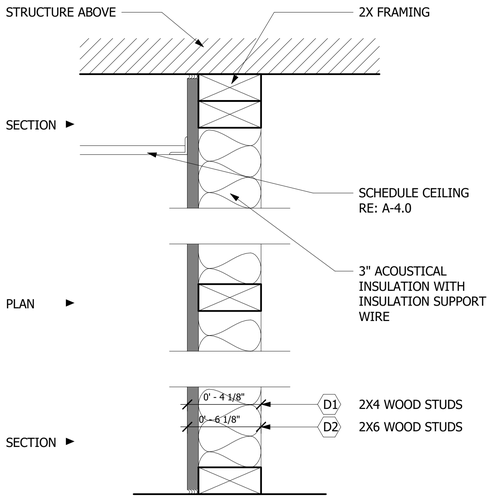

PARTITION TYPE D:
2X WOOD STUDS @ 16" O.C.
WITH ONE LAYER OF 5/8" GYPSUM BOARD EACH SIDE
AND 3" FIBERGLASS ACOUSTICAL INSULATION FULL HEIGHT

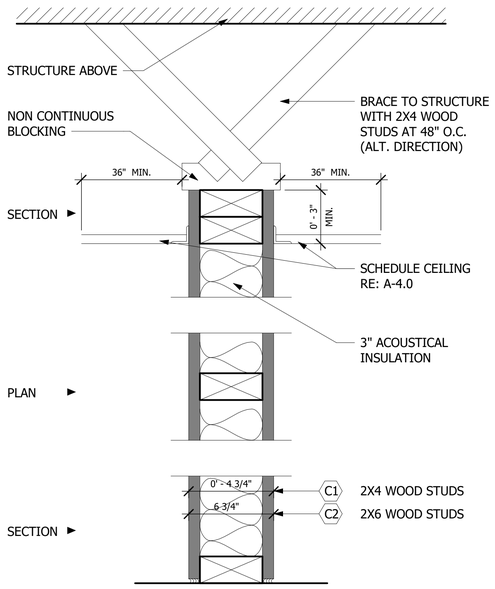

PARTITION TYPE C:
2X WOOD STUDS @ 16" O.C.
WITH ONE LAYER OF 5/8" GYPSUM BOARD EACH SIDE
AND 3" FIBERGLASS ACOUSTICAL INSULATION FULL HEIGHT

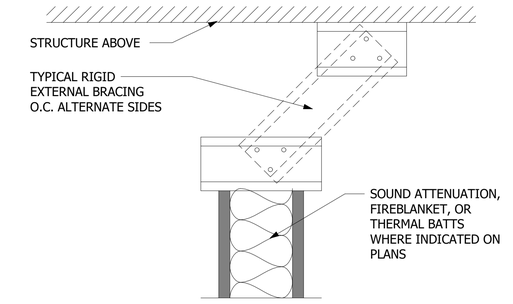

HEAD (FOR LOCATIONS WHERE
PARTITIONS DO NOT ATTACH TO DECK ABOVE)

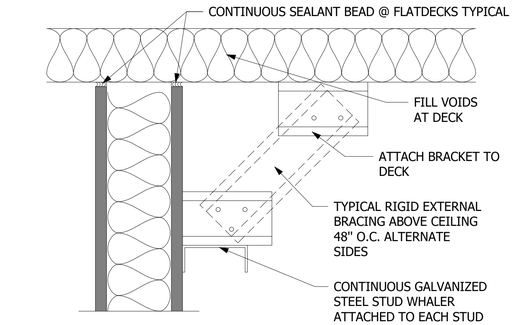

HEAD (FOR LOCATIONS WHERE
PARTITIONS HEIGHT EXCEEDS LISTED LIMITING HEIGHT)

THE ALPHANUMERIC DESIGNATION IN EACH PARTITION TYPE SYMBOL DESCRIBES THE PARTITION CONSTRUCTION, THICKNESS, AND FIRE RATING, IF REQUIRED.

WHERE FIRE RESISTIVE GYPSUM WALLBOARD CONSTRUCTION IS INDICATED. PROVIDE "TYPE X" GYPSUM WALLBOARD AND PROVIDE SEALANT AT PERIMETER AND ALL PENETRATIONS, TYPICAL BOTH SIDES OF PARTITION. MARKINGS AND IDENTIFICATIONS REQUIRED ABOVE WALLS PER IBC 703.7 (15FT OFF END WALLS AND 30 FT MAX INTERNALS)

UNDERWRITERS LABORATORY AND OTHER TESTING AGENCY DESIGNATIONS INDICATED FOR FIRE RESISTIVE CONSTRUCTION ARE GIVEN FOR PURPOSES OF DESCRIBING CONSTRUCTION REQUIREMENTS ONLY AND ARE NOT INTENDED TO LIMIT MANUFACTURERS OF MATERIALS. COMPLY WITH THE CONSTRUCTION REQUIREMENTS OF THE INDICATED DESIGN.
LIMITING HEIGHTS GIVE THE MAXIMUM UNSUPPORTED HEIGHT FOR THAT PARTITION TYPE BASED ON A DEFLECTION CRITERIA RATIO OF L/240. WHERE FLOOR TO STRUCTURE HEIGHT OF PARTITION EXCEEDS THE INDICATED LIMITING HEIGHT, PROVIDE SUPPLEMENTAL BRACING TO THE STRUCTURE OVERHEAD AS REQUIRED TO MAINTAIN DEFLECTION RATIO WITHIN L/240.

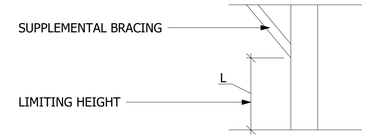

FOR PARTITION WITH "BRITTLE" FINISHES SUCH AS PLASTER AND CERAMIC TILE, DESIGN PARTITION SYSTEM TO MAINTAIN DEFLECTION RATIO WITHIN L/360.
SUSPENDED CEILING SHALL NOT BE CONSIDERED AS BRACING.
PROVIDE DUROCK CEMENT BOARD AS SUBSTRATE FOR APPLICATION OF CERAMIC TILE.
PROVIDE GREENBOARD IN ALL RESTROOMS, JANITOR CLOSETS AND BEHIND WATER FOUNTAINS.
STC RATINGS FOR SOUND WALLS ARE BASED ON LABORATORY TESTED ASSEMBLIES AND DO NOT NECESSARILY INDICATE THE ACTUAL STC RATING OF THE COMPLETED WORK.

PARTITION TYPE: D GENERAL SCALE : N.T.S.

PARTITION TYPE: C GENERAL SCALE : N.T.S.

BRACE DETAIL GENERAL SCALE : N.T.S.

1 GENERAL NOTES - INTERIOR PARTITIONS (A-3.00)1
1 1/2" = 1'-0"

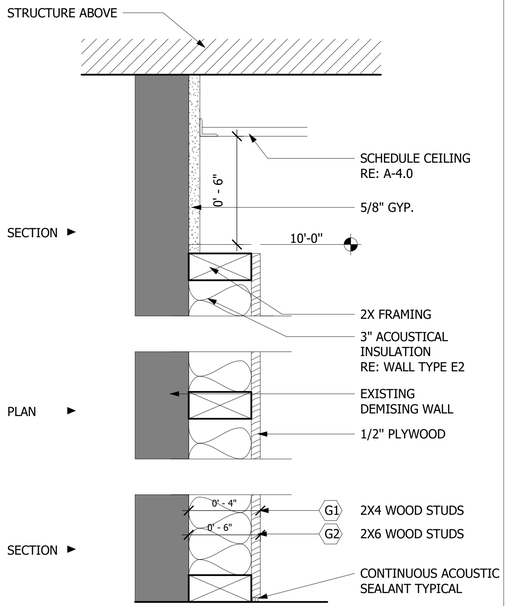

PARTITION TYPE G:
2X4 WOOD STUDS @ 16" O.C. WITH ONE LAYER OF 1/2" PLYWOOD
ON ONE SIDE

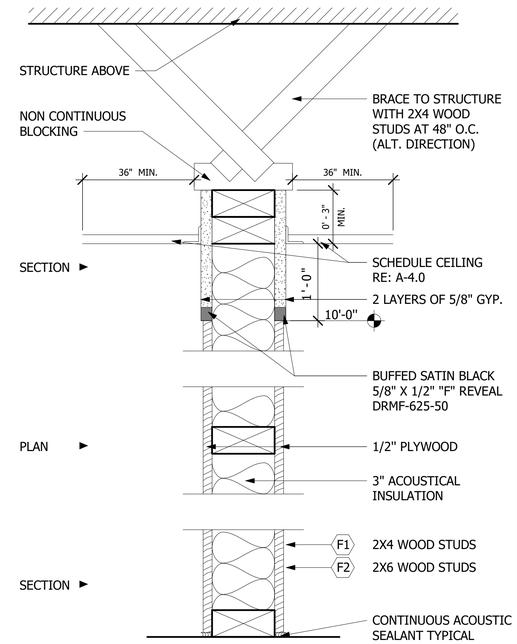

PARTITION TYPE F:
2X WOOD STUDS @ 16" O.C.
WITH ONE LAYER OF 1/2" PLYWOOD BOARD EACH SIDE
AND 3" FIBERGLASS ACOUSTICAL INSULATION FULL HEIGHT

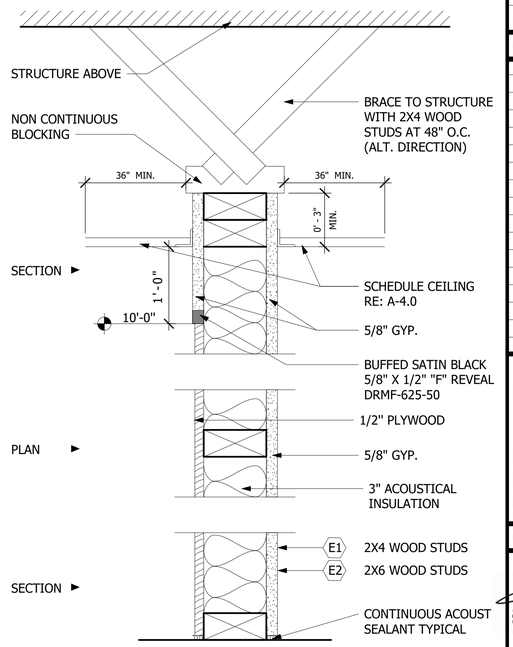

PARTITION TYPE E:
2X WOOD STUDS @ 16" O.C.
WITH ONE LAYER OF 1/2" PLYWOOD BOARD EACH SIDE
AND 3" FIBERGLASS ACOUSTICAL INSULATION FULL HEIGHT

PARTITION TYPE: G GENERAL SCALE : N.T.S.

PARTITION TYPE: F GENERAL SCALE : N.T.S.

PARTITION TYPE: E GENERAL SCALE : N.T.S.

SLI DESIGN, INC.
ARCHITECTURE PLANNING INTERIOR DESIGN
15810 PARK TEN PLACE, SUITE 300
HOUSTON, TEXAS 77084
713-465-4650
www.sligroup.com

© COPYRIGHT

ACORN GOLF CLUB
13825 Timber Forest Dr, Houston, TX 77044
SUITE #103

Project Number : 8982

ISSUED FOR	DATE
ISSUED FOR CLIENT APPROVAL	03.30.2026
ISSUED FOR BIDDING	04.10.2026
ISSUED FOR PERMIT	
ISSUED FOR CONSTRUCTION	

REVISIONS

MARK	DESCRIPTION	DATE

The information, ideas, designs, details, layouts, techniques, features, arrangements, plans, sequences, dimensions, allowances, tolerances, conceptions, specifications, intentions, technology or embodiments, as illustrated, arranged, displayed, noted, recorded, indicated, represented, disclosed, evidenced, detailed or otherwise reduced to tangible form hereon, either expressly, inherently or by implication, are the confidential and proprietary information of SLI Design, Inc., and shall not be used for any purpose other than the specific project or undertaking identified on the drawing title block or legend for which they are and have been prepared by SLI Design, Inc. Any other reproduction, disclosure or use of any portion of the confidential and proprietary information of SLI Design, Inc., shall be a breach of the obligation of confidence created by the acceptance of this drawing from SLI Design, Inc. for a specific project or Contract. Any copying, duplicating, reproducing, utilization, alteration, modification, revision or change to this drawing, is expressly prohibited unless done with the prior written consent or approval of SLI Design, Inc., and shall not be undertaken without receipt of such prior written approval. This drawing is loaned by SLI Design, Inc., for the limited purpose of complying with a specific Contract. The drawing remains the property of SLI Design, Inc., and shall be returned upon request or completion of the contract, unless specifically authorized by Contract, under which it was loaned.

PRINT DATE: 4/10/2026 9:15:08 AM

REGISTERED ARCHITECT
THOMAS B. LANIER
14288
STATE OF TEXAS
04/10/2026

DRAWING TITLE
INTERIOR PARTITIONS

DRAWN BY	RG
CHECKED BY	BL
APPROVED BY	TB

SHEET NO.
A-3.00

C:\Users\PC-04-20\Documents\00_Revit Local Files\ACORN GOLF CLUB\Acorn Golf Club_WS_2026V_260310_rgates@sligroup.com.rvt