



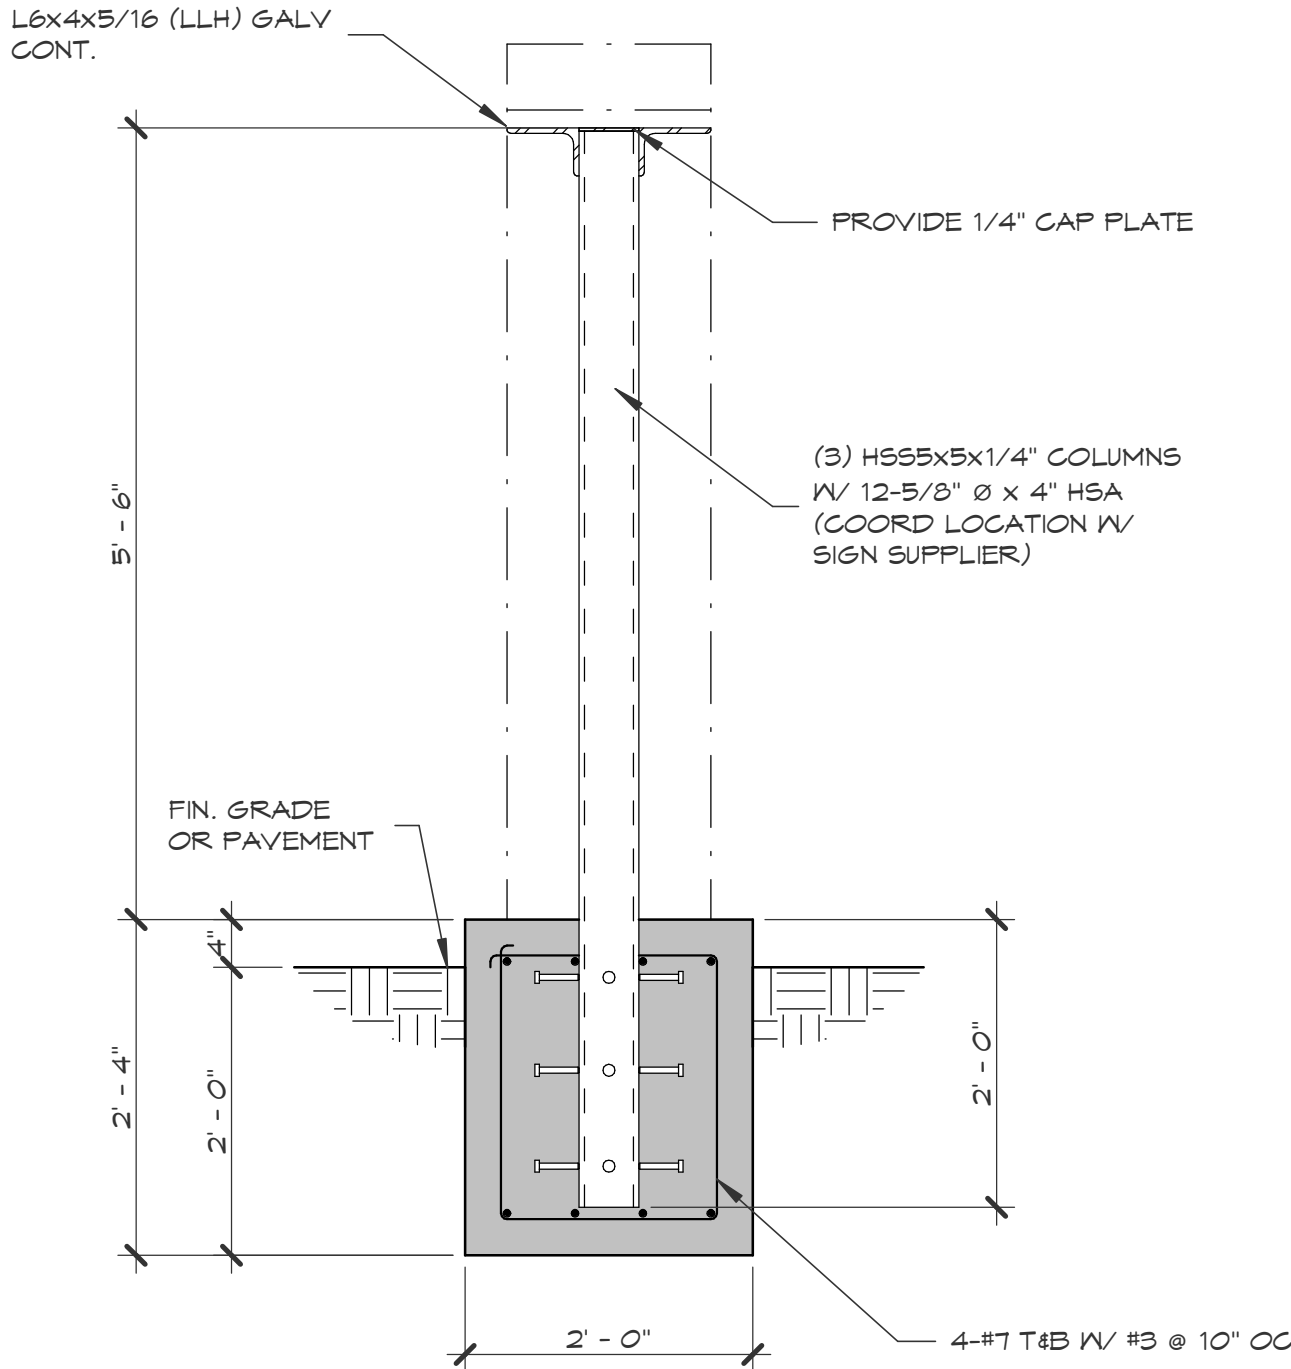


12 MONUMENT DETAIL
SCALE: 3/4" = 1'-0"

HOLDOWN	DISTANCE 'A'
HDUE3	1 3/8"
HDUE5	1 3/8"
HDUE7	1 3/8"
HDUE9	1 7/16"
HDUE13	1 7/16"
HDUE17	1 15/16"

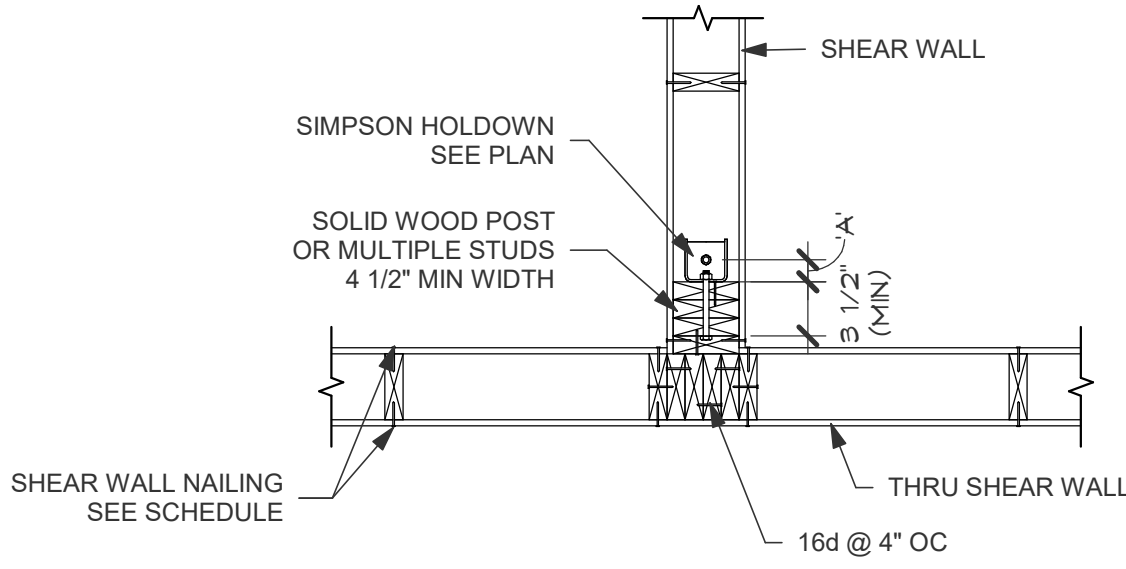


6 INTERSECTION HOLDOWN PLAN
SCALE: NTS

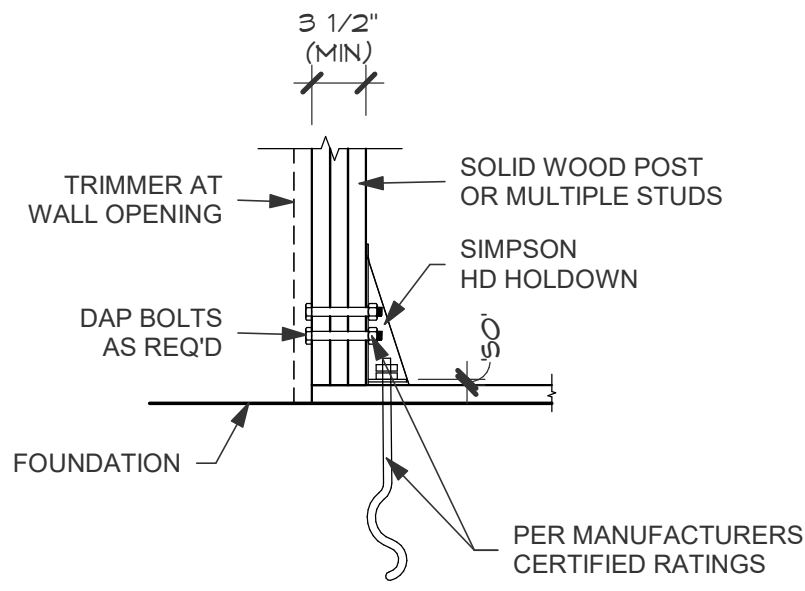


3 HOLDOWN DETAIL
SCALE: NTS

HOLDOWN	DISTANCE 'A'
HDUE3	1 3/8"
HDUE5	1 3/8"
HDUE7	1 3/8"
HDUE9	1 7/16"
HDUE13	1 7/16"
HDUE17	1 15/16"

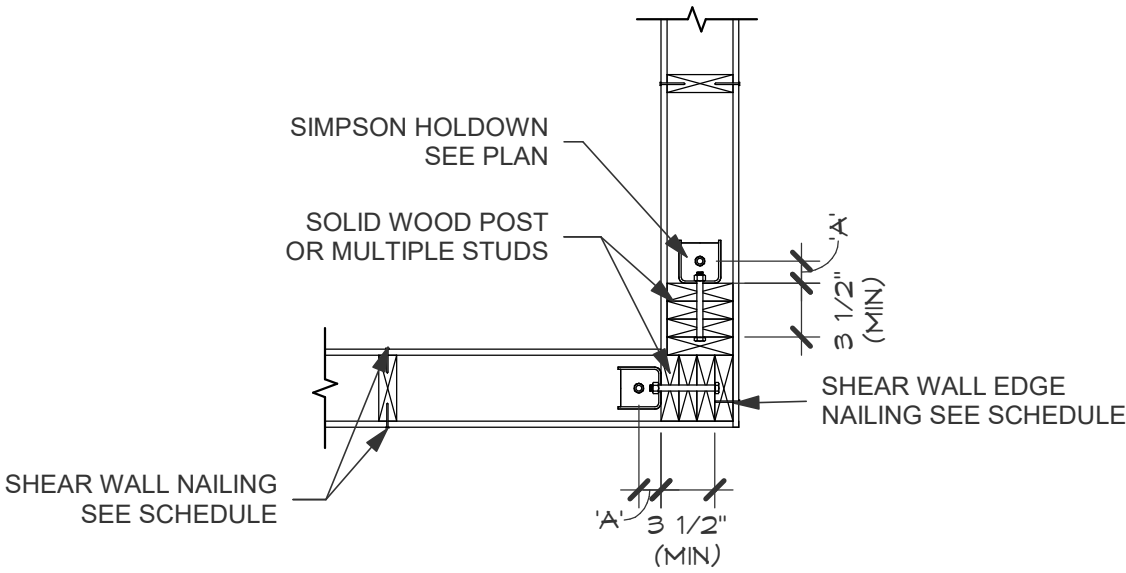


5 CORNER HOLDOWN PLAN
SCALE: NTS

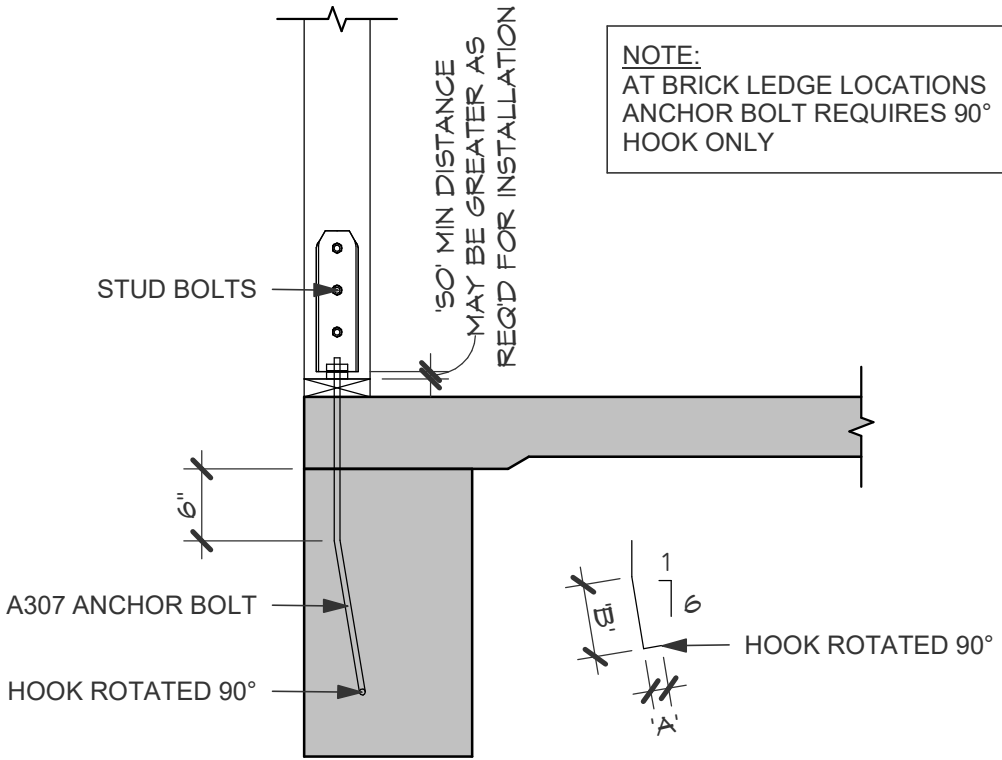

HOLDOWN	SDS SCREW	ANCHOR BOLT DIA	3000 PSI		'SO'	SIMPSON ANCHOR BOLT
HDUE3	(7) SDS 1/4" x 3"	5/8"	A	B	1 1/2"	SSTB16
HDUE5	(10) SDS 1/4" x 3"	5/8"	4 1/2"	12"	1 1/2"	SSTB24
HDUE7	(13) SDS 1/4" x 3"	5/8"	4 1/2"	12"	1 1/2"	SSTB26
HDUE9	(16) SDS 1/4" x 3 1/2"	7/8"	4 1/2"	15"	1 1/2"	SSTB28
HDUE13	(23) SDS 1/4" x 3 1/2"	1"	4 1/2"	15"	1 1/2"	
HDUE17	(28) SDS 1/4" x 4 1/2"	1"	4 1/2"	15"	1 1/2"	


HOLDOWN	ALTERNATE ANCHOR BOLT
HDUE3	5/8"ø x 5" EMBED HILTI HIT HY150 ADHESIVE ANCHOR W/ "HAS" ROD
HDUE5	5/8"ø x 6" EMBED HILTI HIT HY150 ADHESIVE ANCHOR W/ "HAS" ROD
HDUE7	5/8"ø x 7 1/2" EMBED HILTI HIT HY150 ADHESIVE ANCHOR W/ "HAS" ROD
HDUE9	7/8"ø x 7 1/2" EMBED HILTI HIT HY150 ADHESIVE ANCHOR W/ "HAS" ROD
HDUE13	1"ø x 11 1/4" EMBED HILTI HIT HY150 ADHESIVE ANCHOR W/ "HAS" ROD
HDUE17	1"ø x 12 3/8" EMBED HILTI HIT HY150 ADHESIVE ANCHOR W/ "HAS" ROD

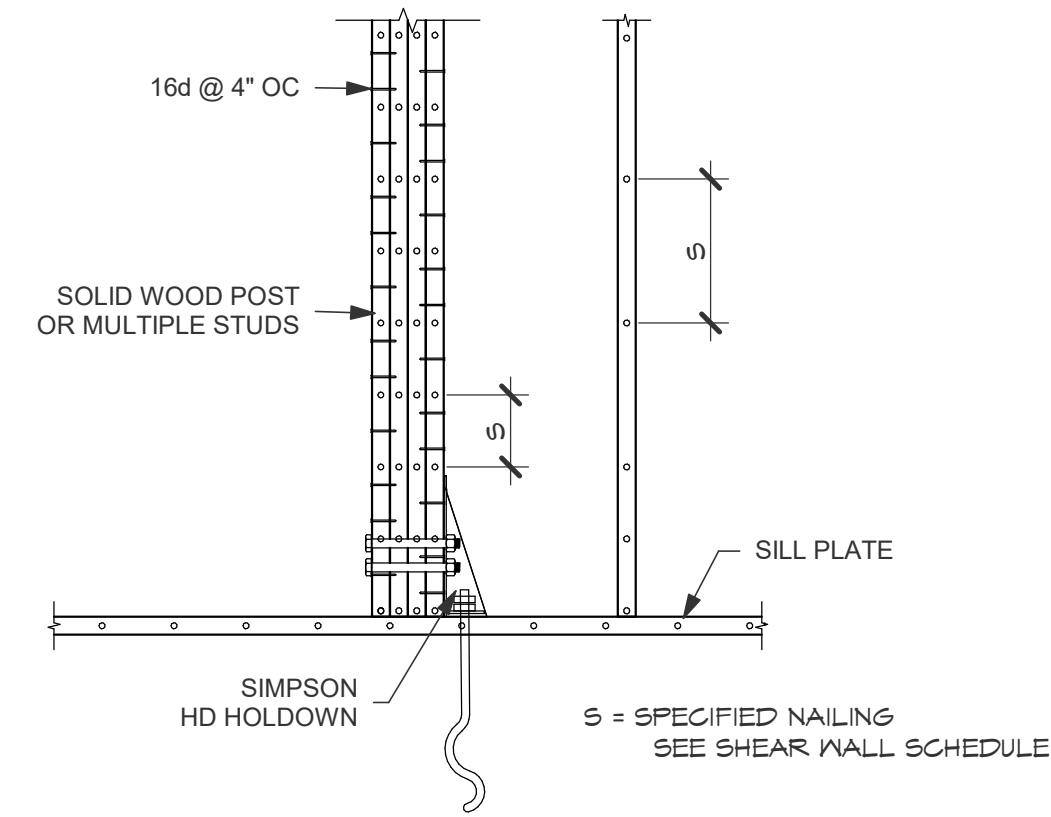

4 HOLDOWN STUD NAILING
SCALE: NTS

1 HOLDOWN ANCHOR SCHEDULE
SCALE: NTS

HOLDOWN	DISTANCE 'A'
HDUE3	1 3/8"
HDUE5	1 3/8"
HDUE7	1 3/8"
HDUE9	1 7/16"
HDUE13	1 7/16"
HDUE17	1 15/16"

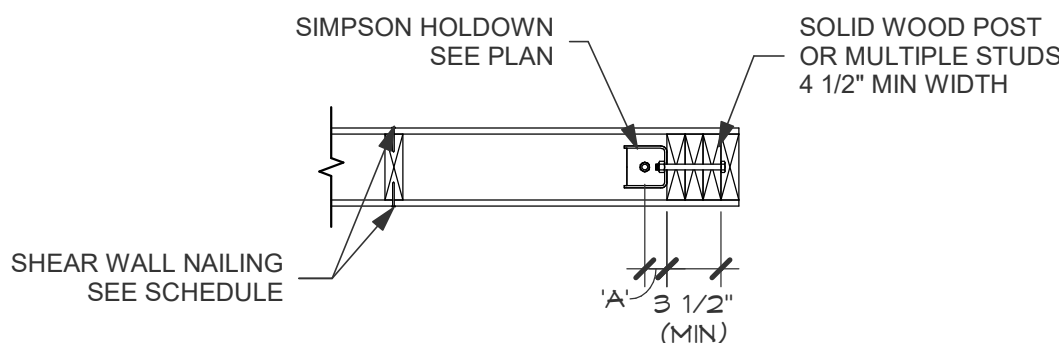

7 OPENING HOLDOWN PLAN
SCALE: NTS



ARCHITECTURE | DESIGN | CONSTRUCTION
15810 PARK TEN PLACE, SUITE 300
HOUSTON, TEXAS 77084
713-465-4650
www.sligroup.com

NBT
National Bank & Trust
National Bank & Trust - Bastrop
264 FM 969 BLDG. 3
BASTROP, TX 78602

Project Number : 8989

ISSUED FOR CLIENT APPROVAL	DATE
ISSUED FOR BIDDING	
ISSUED FOR PERMIT	09/10/26
ISSUED FOR CONSTRUCTION	

MARK	DESCRIPTION	DATE
A	ADDENDUM A	09/18/26

CJG ENGINEERS
STRUCTURAL ENGINEERS
TEXAS ENGINEERING FIRM
NO. F-170
6051 NORTH COURSE DRIVE
SUITE 375
HOUSTON, TEXAS 77072
713.780.3345

The information, ideas, designs, details, layouts, techniques, features, arrangements, plans, sequences, dimensions, allowances, tolerances, conceptions, specifications, intentions, technology or embodiments, as illustrated, arranged, displayed, noted, recorded, indicated, represented, disclosed, evidenced, detailed or otherwise reduced to tangible form hereon, either expressly, inherently or by implication, are the confidential and proprietary information of SLI Design, Inc., and shall not be used for any purpose other than the specific project or undertaking identified on the drawing title block or legend for which they are and have been prepared by SLI Design, Inc. Any other reproduction, disclosure or use of any portion of the confidential and proprietary information of SLI Design, Inc., shall be a breach of the obligation of confidence created by the acceptance of this drawing from SLI Design, Inc. for a specific project or Contract. Any copying, duplicating, reproducing, utilization, alteration, modification, revision or change to this drawing, is expressly prohibited unless done with the prior written consent or approval of SLI Design, Inc., and shall not be undertaken without receipt of such prior written approval. This drawing is loaned by SLI Design, Inc., for the limited purpose of complying with a specific Contract. The drawing remains the property of SLI Design, Inc., and shall be returned upon request or completion of the contract, unless specifically authorized by Contract, under which it was loaned.

PRINT DATE: 9/18/2026 4:02:51 PM

18 September 2026

DRAWING TITLE	TYPICAL FOUNDATION DETAILS
DRAWN BY	JM
CHECKED BY	BG
APPROVED BY	
SHEET NO.	S303