



NOTE:
REF. STAINING AND INSTALLATION NOTES ON A-6.00

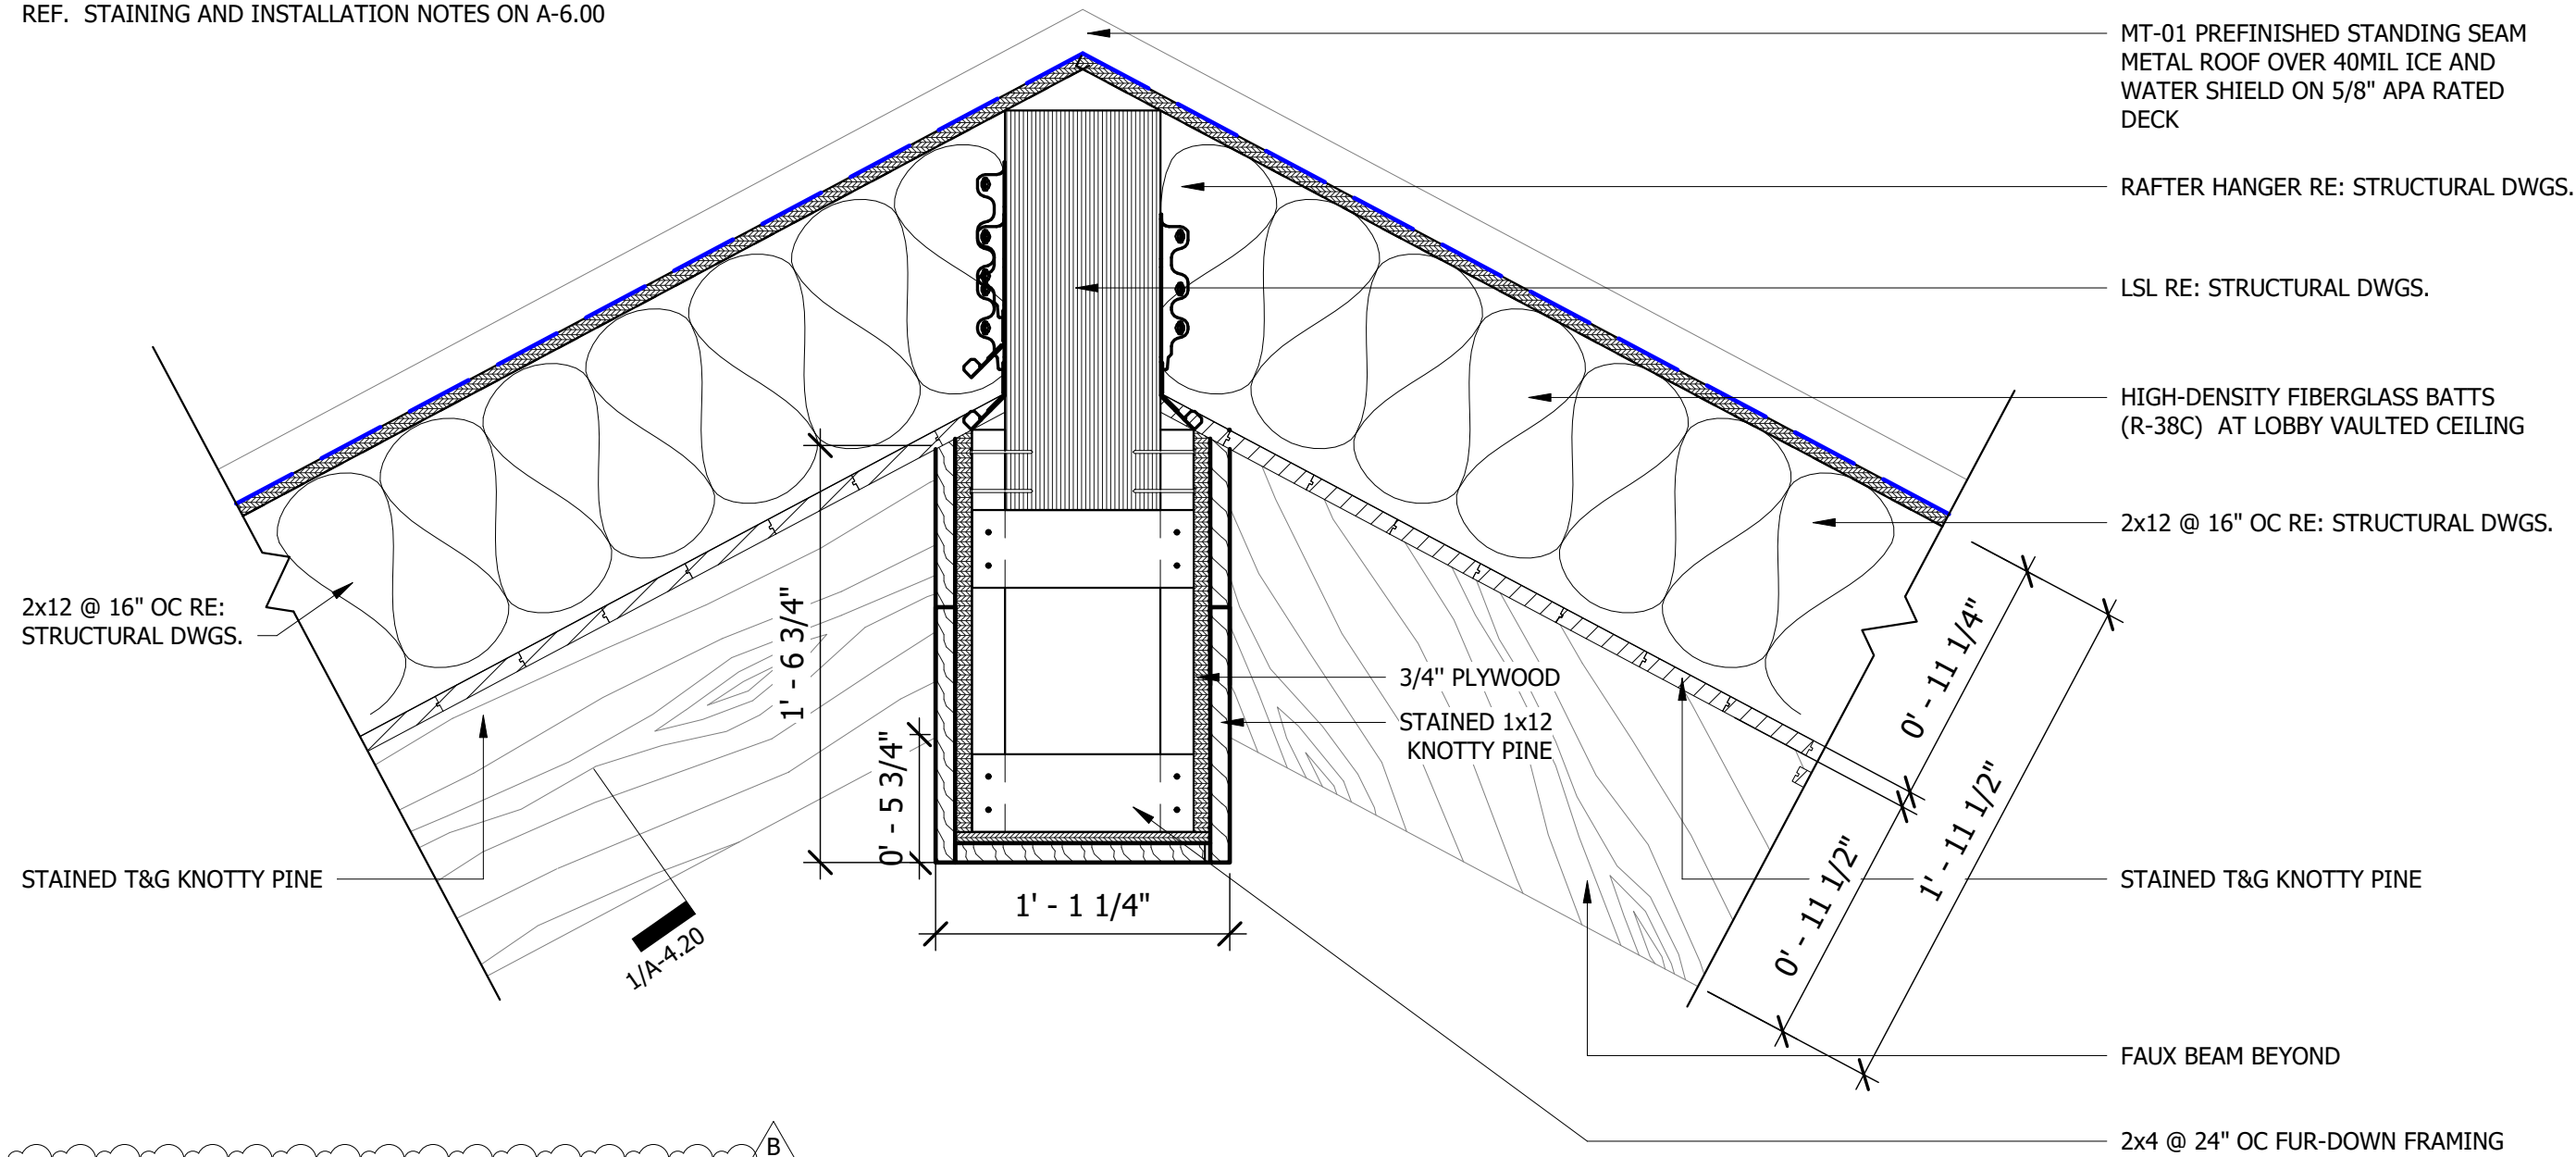


10 LOBBY VAULTED CEILING+ROOF ASSEMBLY
1 1/2" = 1'-0"

NOTE:
REF. STAINING AND INSTALLATION NOTES ON A-6.00

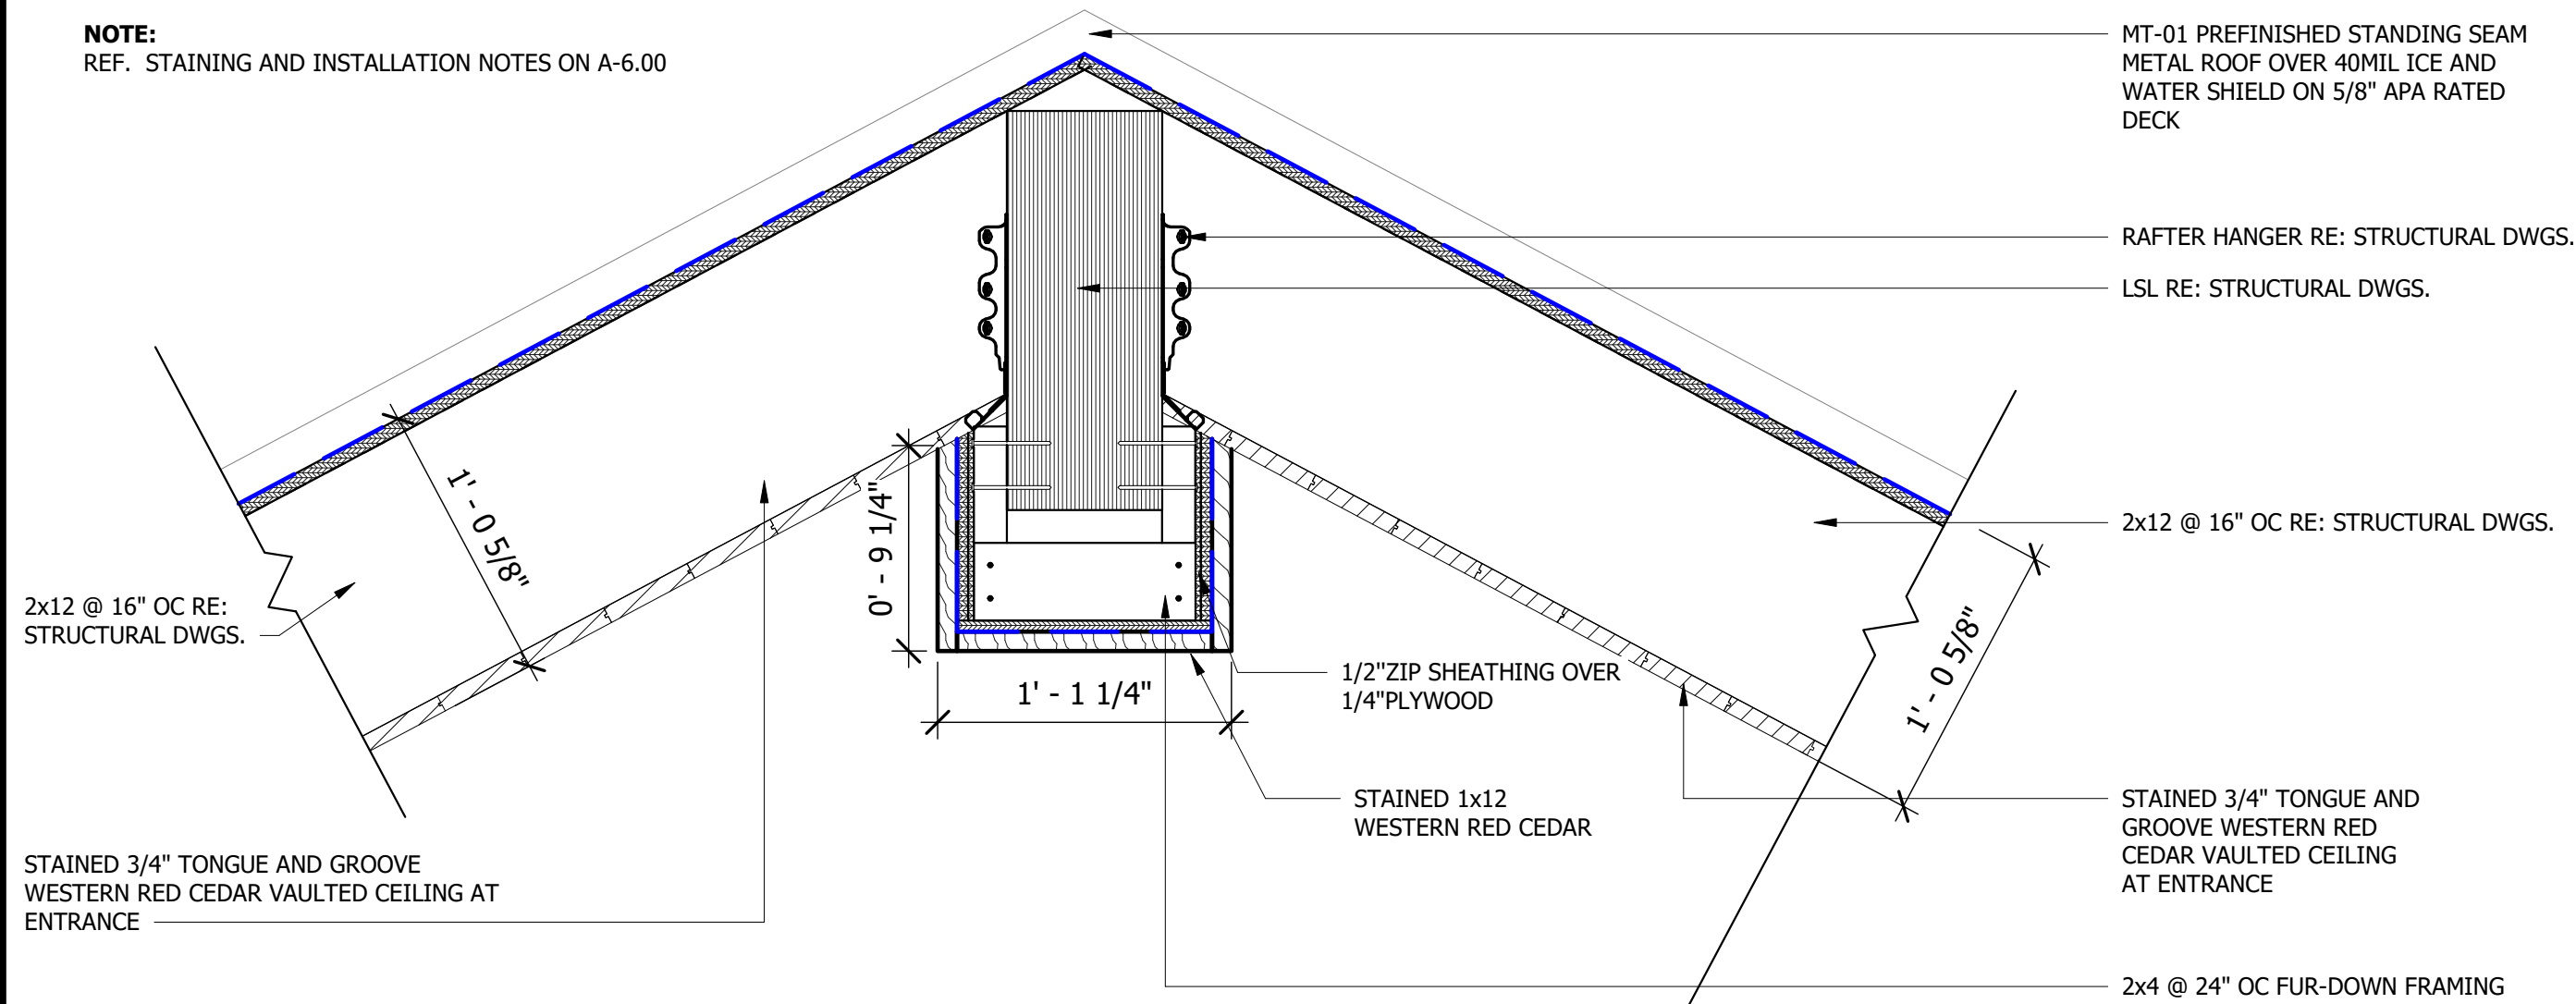


9 ENTRANCE VAULTED CEILING+ROOF ASSEMBLY
1 1/2" = 1'-0"

NOTE:
REF. STAINING AND INSTALLATION NOTES ON A-6.00

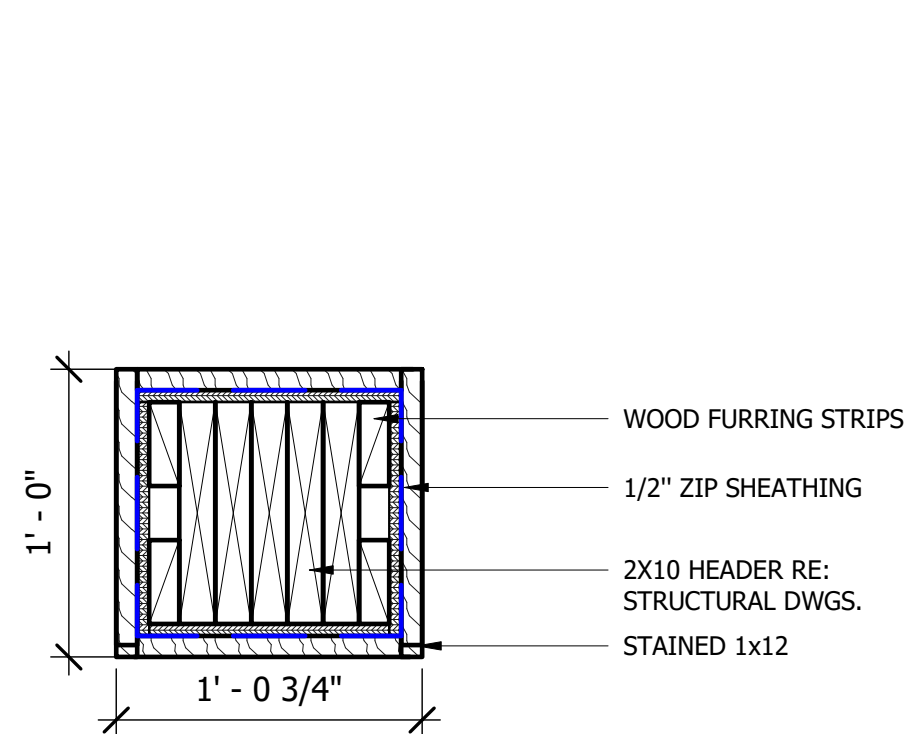


8 FAUX BEAM @ ENTRANCE VAULTED CEILING
1 1/2" = 1'-0"

7 TELLER DRIVE-THRU SOFFIT DETAIL
3/4" = 1'-0"

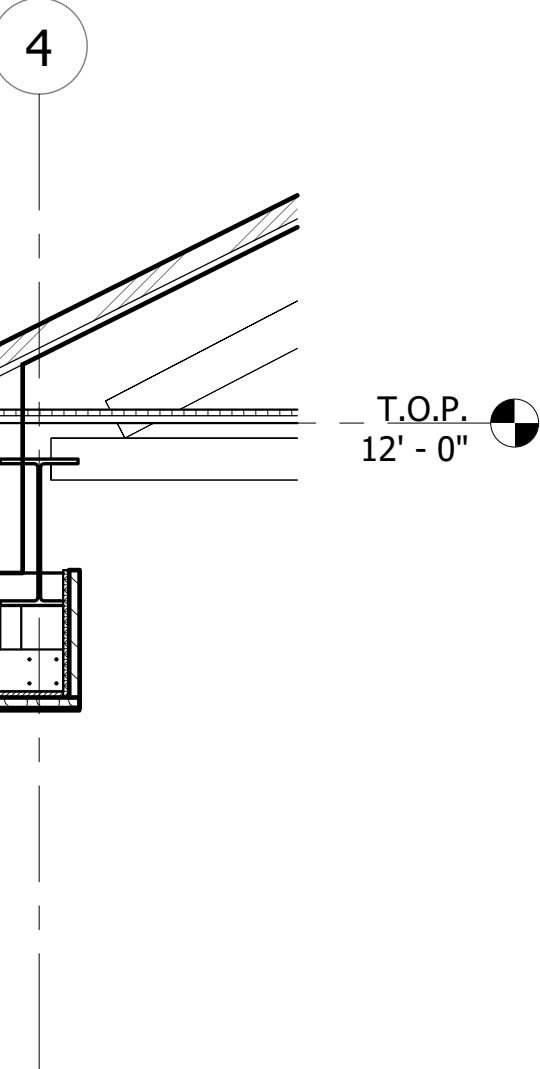


5 Detail 5
1/2" = 1'-0"

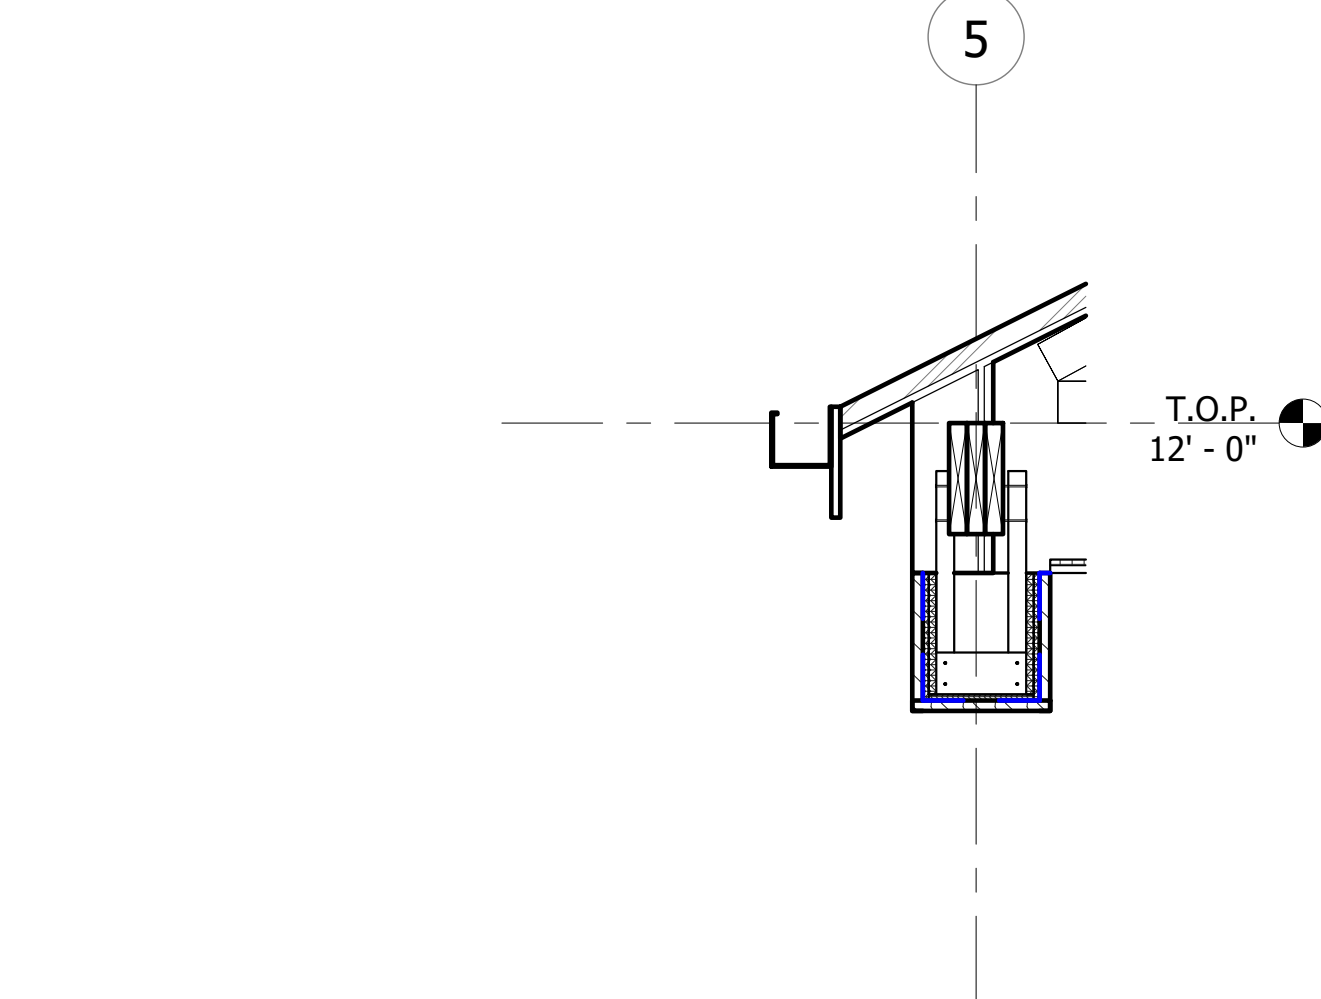


6 ATM DRIVE-THRU SOFFIT DETAIL
3/4" = 1'-0"

4 Detail 2
1/2" = 1'-0"

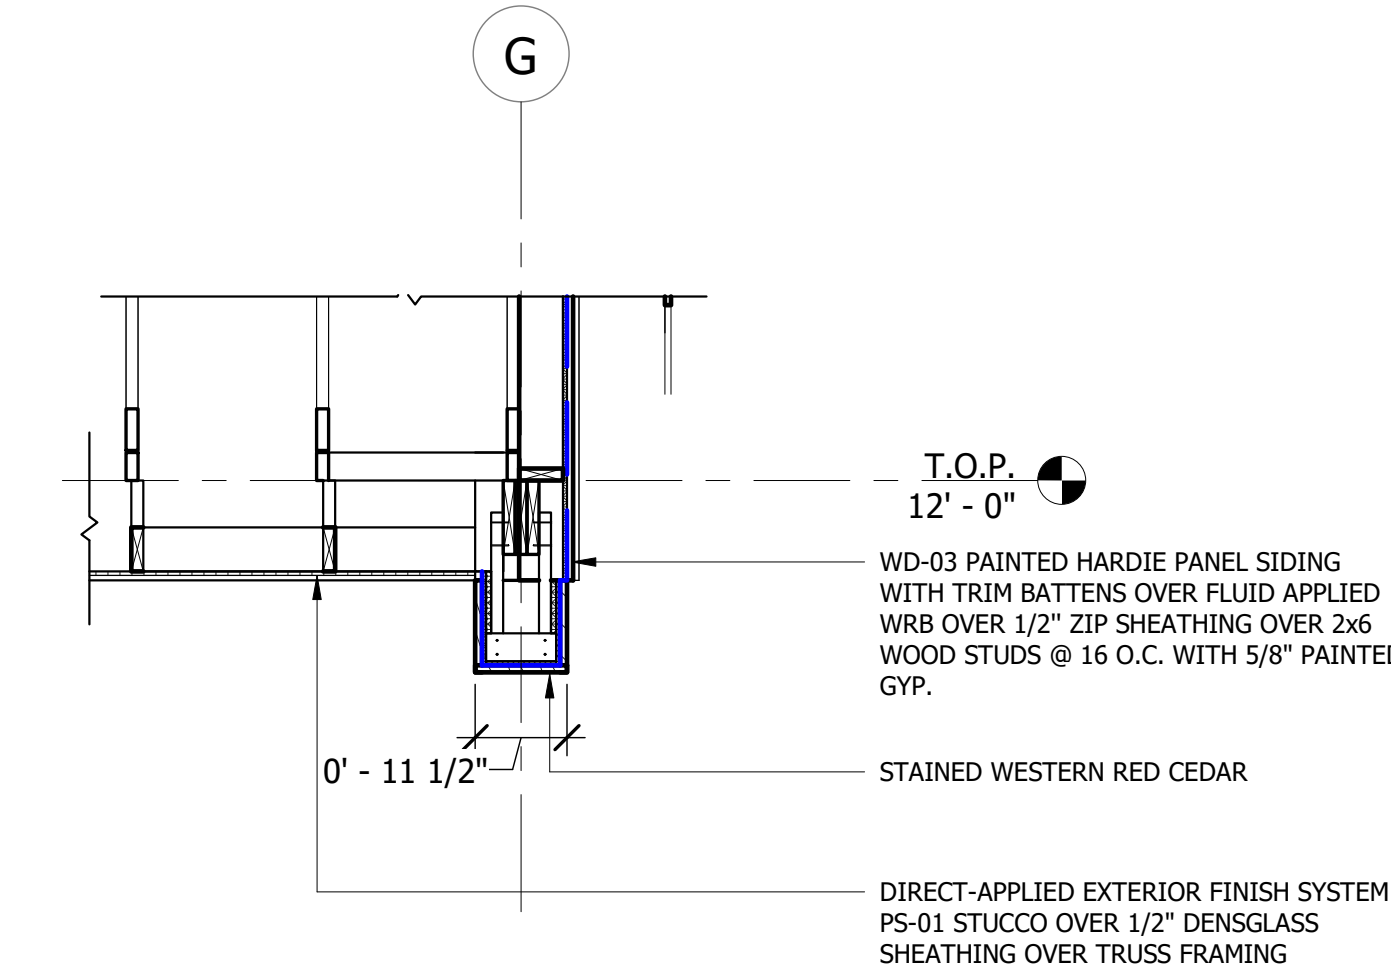


3 CORRIDOR FURR-DOWN
1/2" = 1'-0"

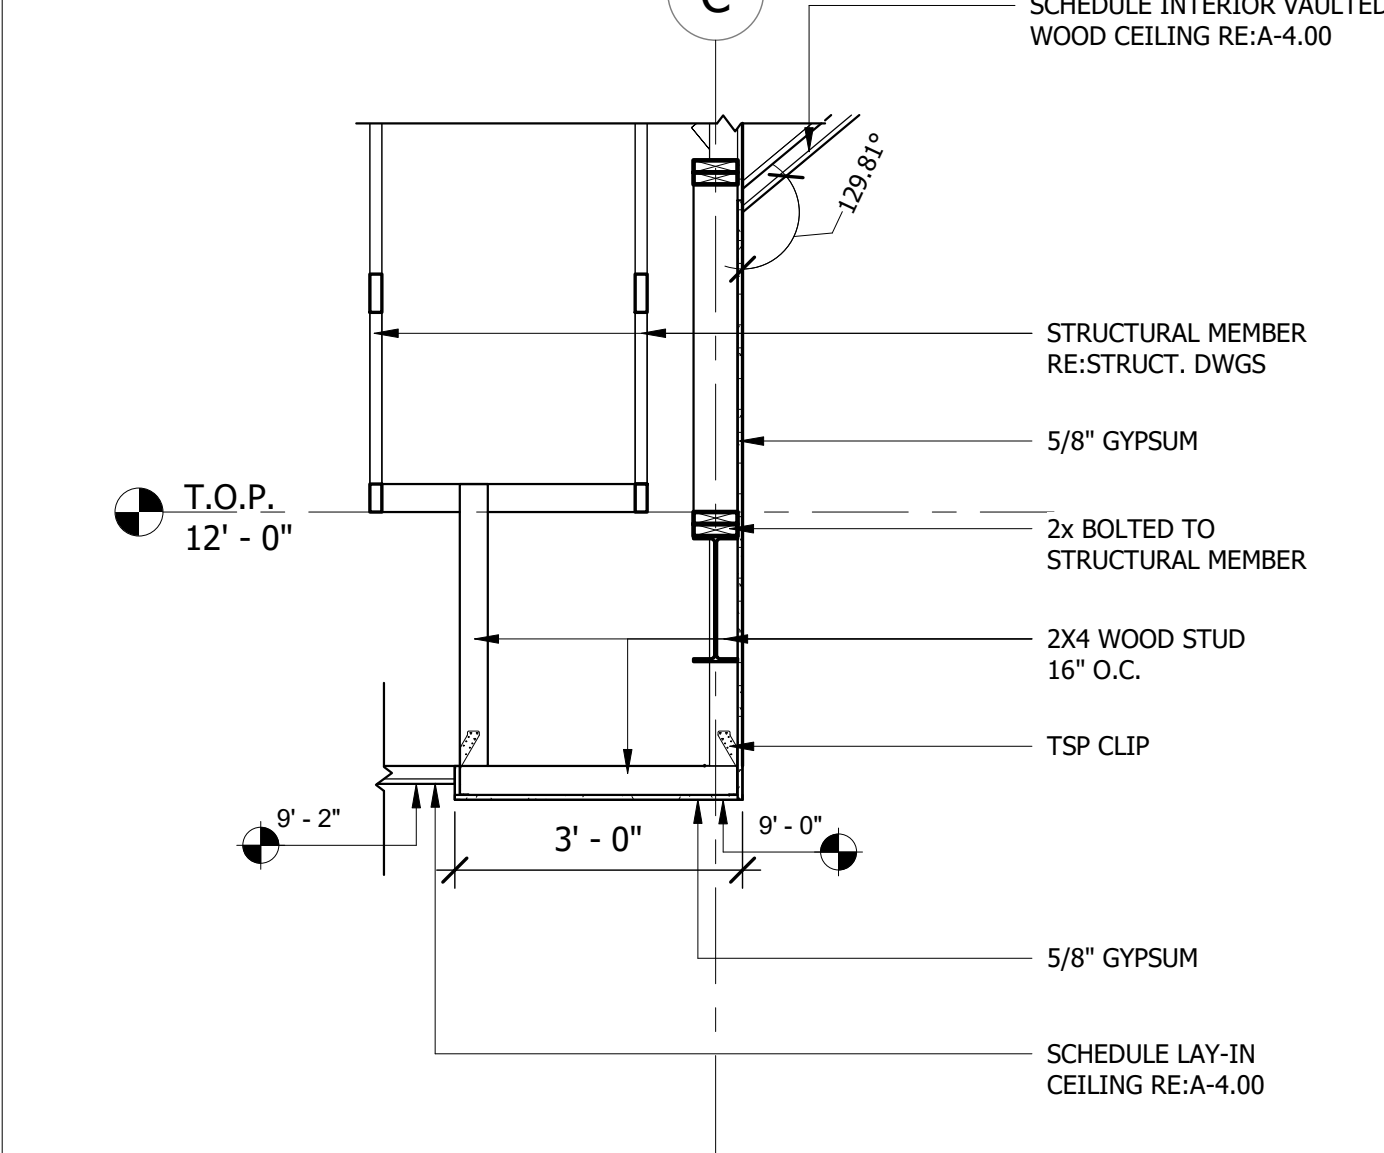

2 TELLER LINE FURR-DOWN
1/2" = 1'-0"

NOTE:
REF. STAINING AND INSTALLATION NOTES ON A-6.00

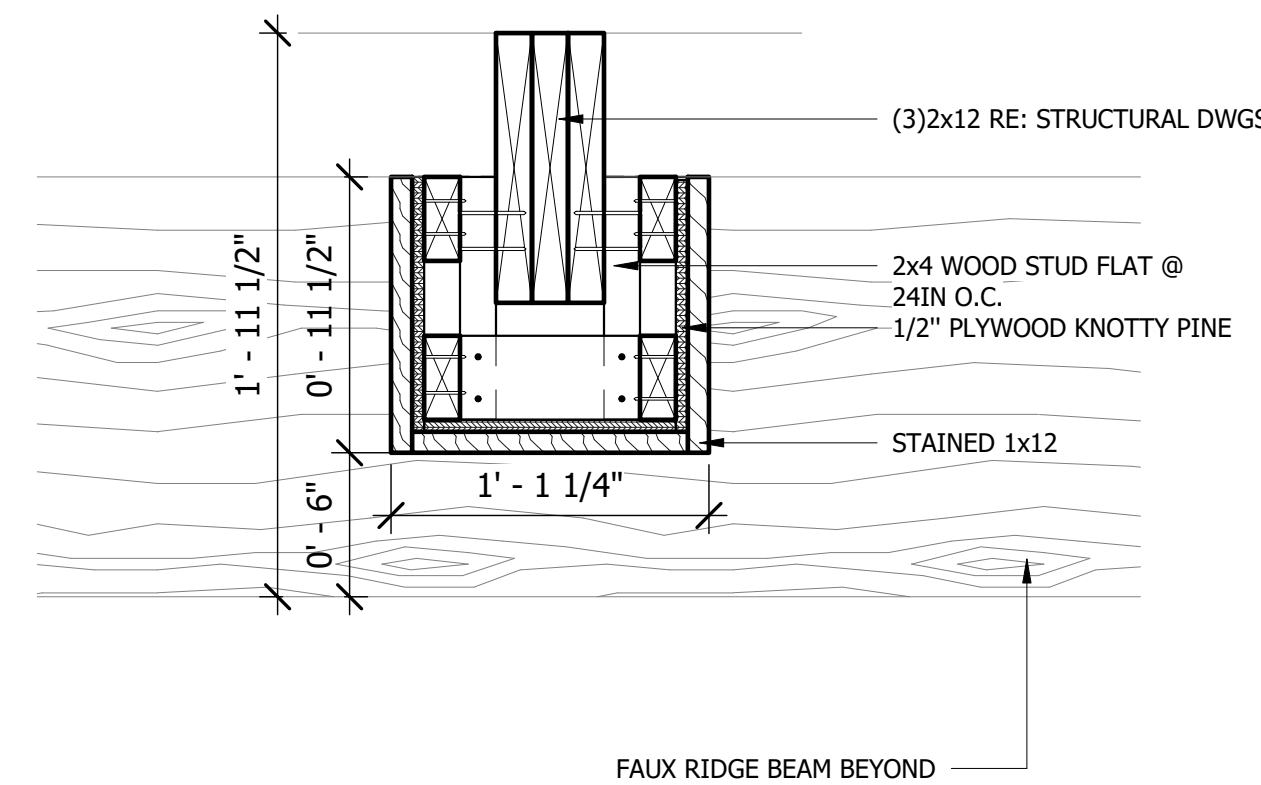

1 FAUX BEAM @ LOBBY VAULTED CEILING
1 1/2" = 1'-0"



ARCHITECTURE | DESIGN | CONSTRUCTION
15810 PARK TEN PLACE, SUITE 300
HOUSTON, TEXAS 77084
713-465-4650
www.sligroup.com



National Bank & Trust - Bastrop

264 FM 969 BLDG. 3
BASTROP, TX 78602


Project Number : 8989

ISSUED FOR CLIENT APPROVAL	DATE
ISSUED FOR BIDDING	08.17.2026
ISSUED FOR PERMIT	09.11.2026
ISSUED FOR CONSTRUCTION	09.11.2026

MARK	DESCRIPTION	DATE
B	ADDENDUM B	09.25.26

The information, ideas, designs, details, layouts, techniques, features, arrangements, plans, sequences, dimensions, allowances, tolerances, conceptions, specifications, intentions, technology or embodiments, as illustrated, arranged, displayed, noted, recorded, indicated, represented, disclosed, evidenced, detailed or otherwise reduced to tangible form hereon, either expressly, inherently or by implication, are the confidential and proprietary information of SLI Design, Inc., and shall not be used for any purpose other than the specific project or undertaking identified on the drawing title block or legend for which they are and have been prepared by SLI Design, Inc. Any other reproduction, disclosure or use of any portion of the confidential and proprietary information of SLI Design, Inc., shall be a breach of the obligation of confidence created by the acceptance of this drawing from SLI Design, Inc. for a specific project or Contract. Any copying, duplicating, reproducing, utilization, alteration, modification, revision or change to this drawing, is expressly prohibited unless done with the prior written consent or approval of SLI Design, Inc., and shall not be undertaken without receipt of such prior written approval. This drawing is loaned by SLI Design, Inc., for the limited purpose of complying with a specific Contract. The drawing remains the property of SLI Design, Inc., and shall be returned upon request or completion of the contract, unless specifically authorized by Contract, under which it was loaned.

PRINT DATE: 9/25/2026 4:44:10 PM

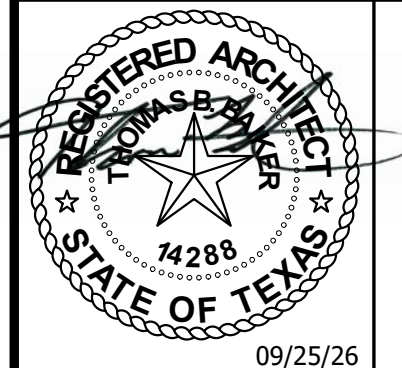

DRAWING TITLE CEILING DETAILS	
DRAWN BY RG	SHEET NO. A-4.20
CHECKED BY CA	
APPROVED BY TB	